
## FLOOR PLAN LEGEND

① Full height glazing with opening element
② Feature picture window (fixed) with window seat
③ Slender framed sliding glazed doors
④ Pitched (openable) rooflight
⑤ Existing opening extended to improve visual connectivity/flow
⑥ Vaulted pitched roof/ceiling
⑦ "Hidden" access into Utility-Boot Room
⑧ Access gate to rear garden
⑨ Existing Utility walls to be removed
⑩ Existing meter boxes retained
⑪ Existing drain retained with sealed cover or relocated

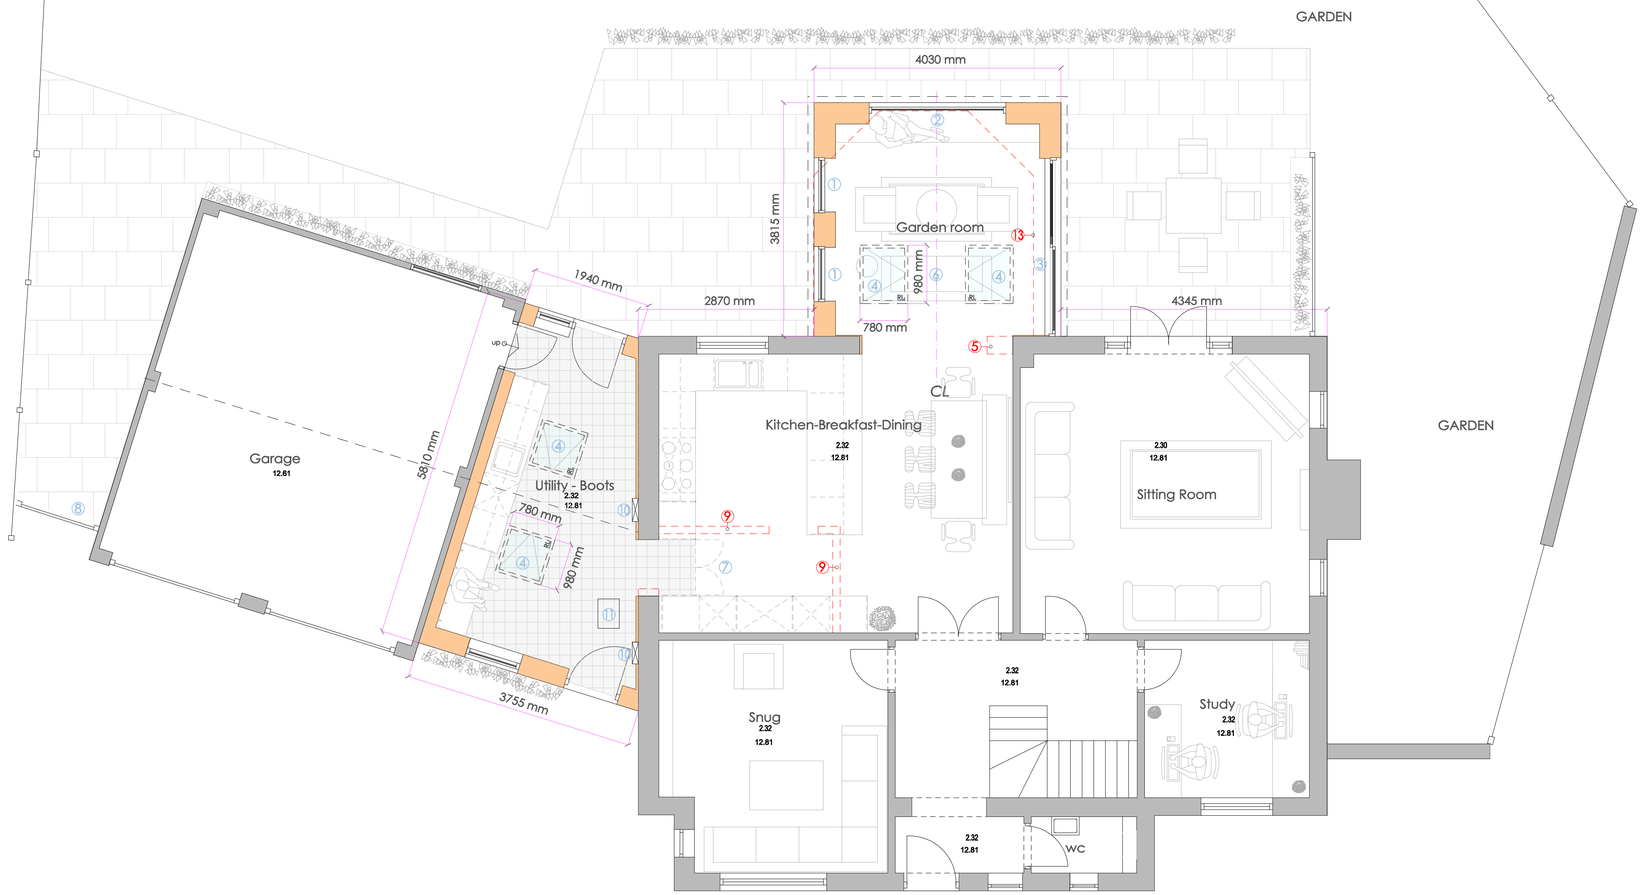


Ground Floor Plan

N

0 5

# CAMPBELL McCRAE Limited

architectural services


Chapel House, 5 The Stiles, Godmanchester, Huntingdon, Cambridgeshire, PE29 2JF
Tel: 01480 433073 Web: www.campbell-mccrae.co.uk
Registered number: 7830594. Registered in England and Wales. Registered address: 88 High St, Ramsey, Cambs, PE26 1BS


| Project: | Drawing title: | Scale | Date | Drwg No. | Revision |
|---|---|---|---|---|---|
| 43 Sweetings Road, Godmanchester | Proposed Ground floor plan | 1:50@A1 | Sept 26 | 22620_05 | . |


Use figured dimensions only, do not scale.
Campbell McCrae Ltd can accept no responsibility for the interpretation of this drawing when the practice is not named as contract administrator in the building contract.