


Front (South) Elevation

ELEVATION/MATERIALS LEGEND

- (A) Facing brickwork to best match existing (or render)
- (B) Smooth finish Monocouche or equivalent off-white/grey render
- (C) Full height glazing with opening element
- (D) Roof tiles to best match existing
- (E) Rainwater goods to match existing
- (F) Feature picture window (fixed) with window seat
- (G) uPVC/Composite glazed door
- (H) uPVC window to match existing
- (J) Pitched (opening) rooflights
- (K) Outline of existing conservatory to be removed

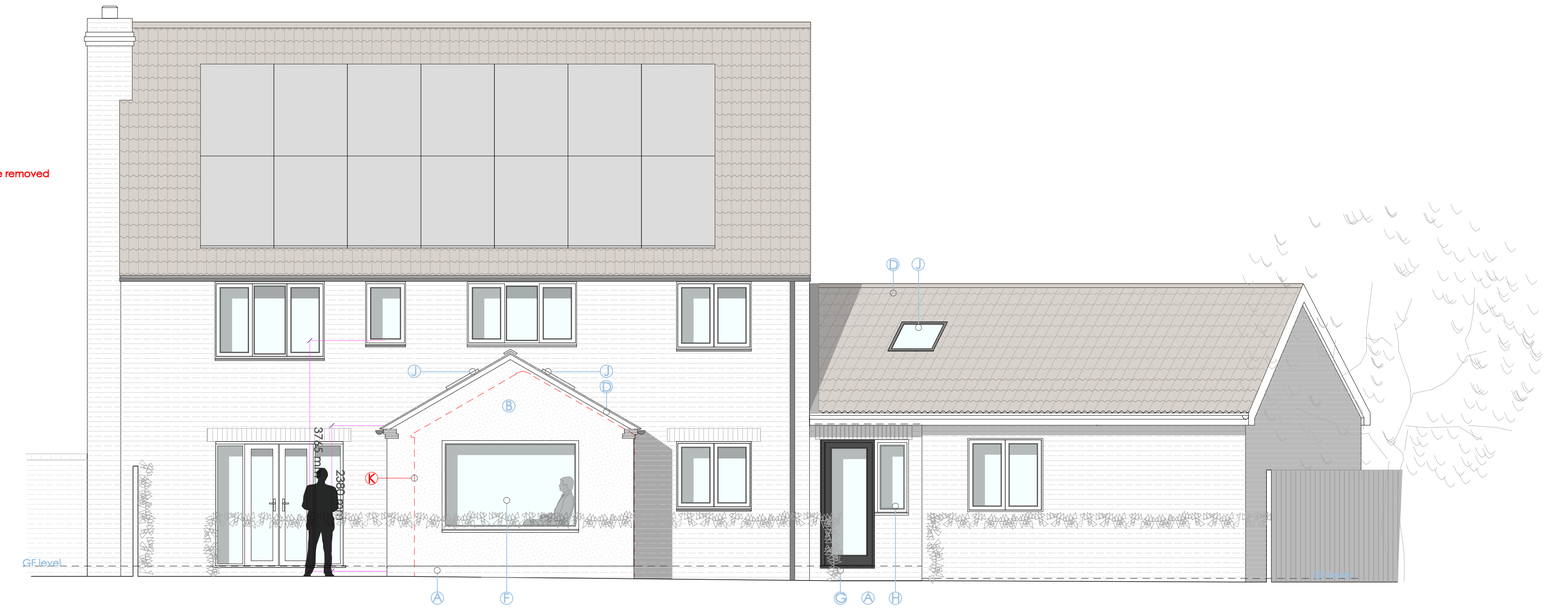

Rear (North) Elevation

0 5

CAMPBELL McCRAE Limited

architectural services

Chapel House, 5 The Stiles, Godmanchester, Huntingdon, Cambridgeshire, PE29 2JF
Tel: 01480 433073 Web: www.campbell-mccrae.co.uk
Registered number: 7830594. Registered in England and Wales. Registered address: 88 High St, Ramsey, Cambs, PE26 1BS

Project:	Drawing title:	Scale	Date	Drwg No.	Revision
43 Sweetings Road, Godmanchester	Proposed Elevations	1:50@A1	Sept 26	22620_06	.

Use figured dimensions only, do not scale.
Campbell McCrae Ltd can accept no responsibility for the interpretation of this drawing when the practice is not named as contract administrator in the building contract.