
LOCHAILORT

Copyright © 2018 DHA Architecture Ltd. All rights reserved. Limited reproduction and distribution permitted for the sole purpose of the planning of this named development only.

Ordnance Survey data © Crown Copyright. All rights reserved. Licence number 100042157.

Do not scale other than for Local Authority Planning purposes.

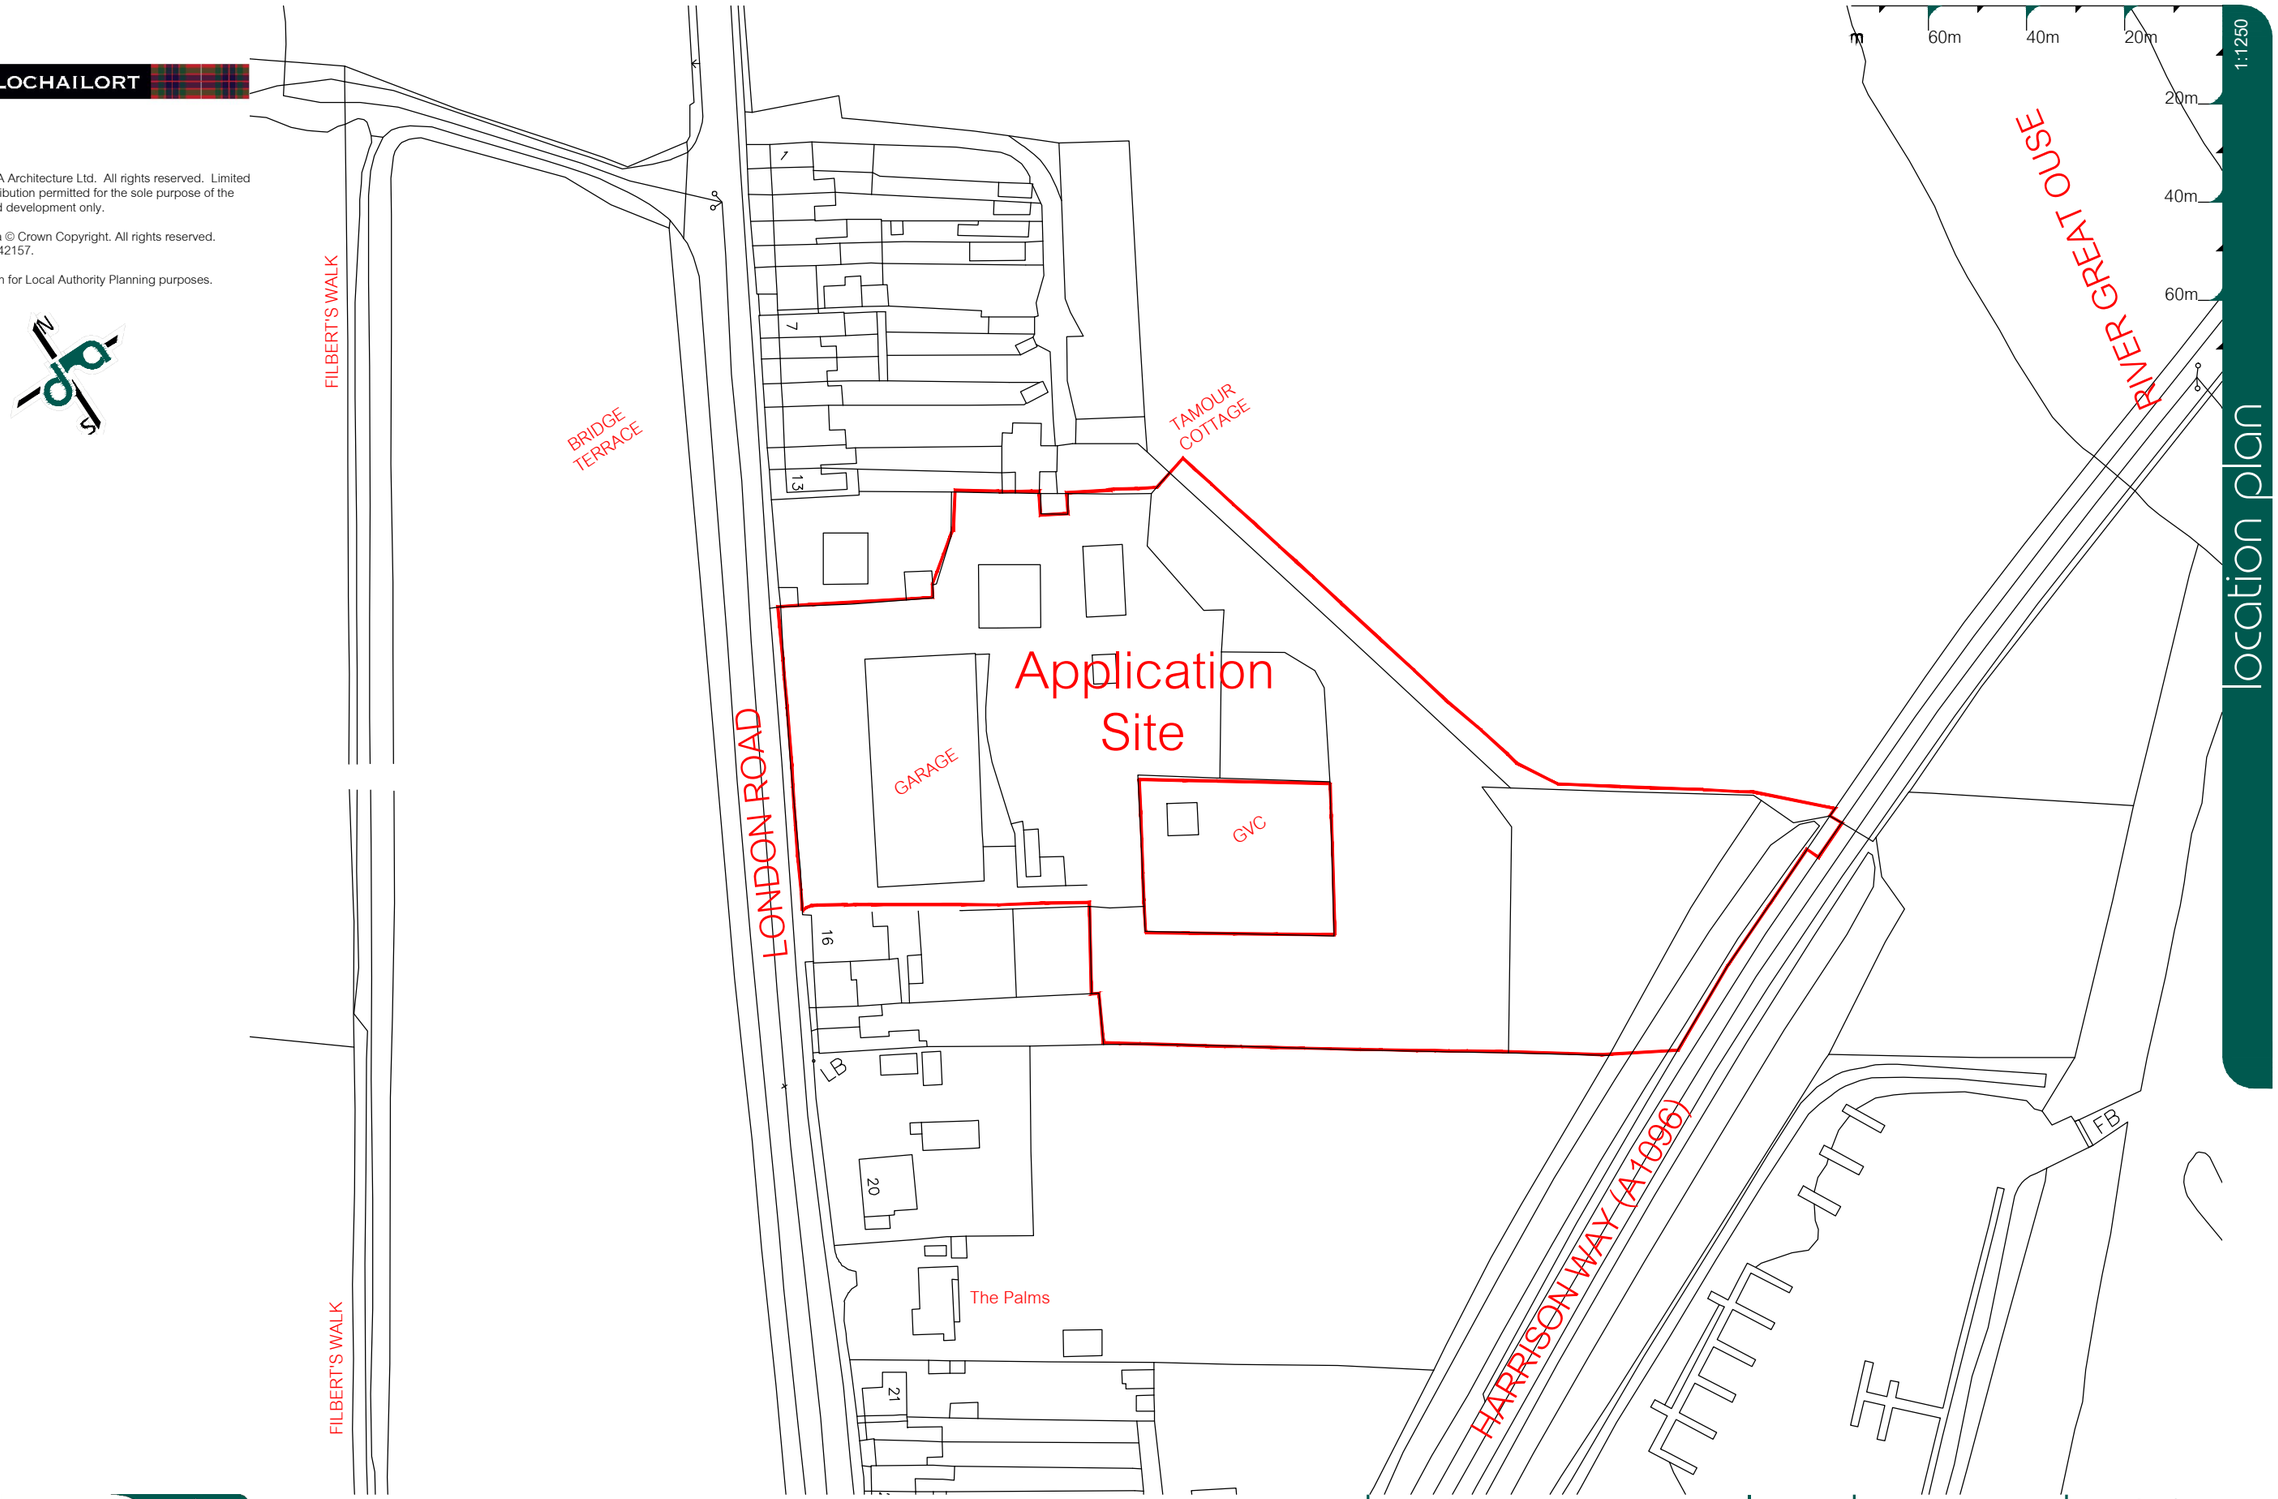

location plan

dha architecture ltd

Brooklands Farm Business Park
Bottle Lane
Binfield
Berkshire
RG42 5QX

t. 0118 934 9666
e. *surname*@dhaarchitecture.co.uk
w. www.dhaarchitecture.co.uk

murketts garage, london road, st ives

Location Plan

19.12.2018 created
1:1250 @ A3 scaling
SR/SM contact

reference 111607-LOC-05 revision

rev date by details