




Ground Floor Plan

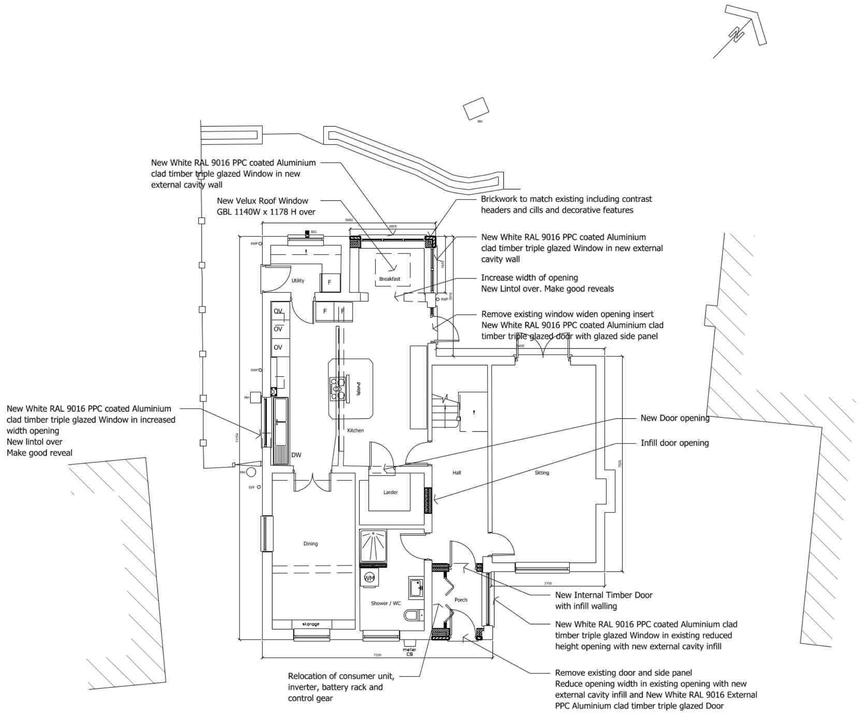


Roof Plan

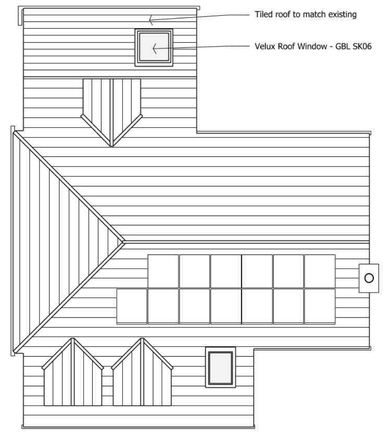


North East Elevation

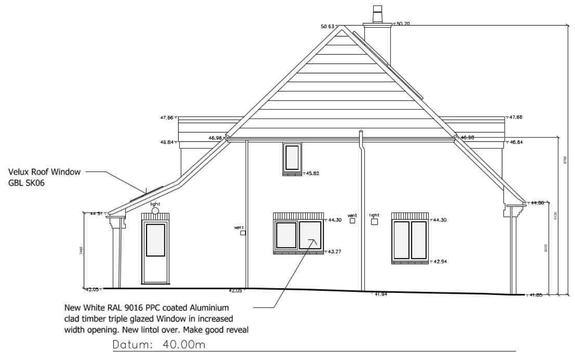

South East Elevation

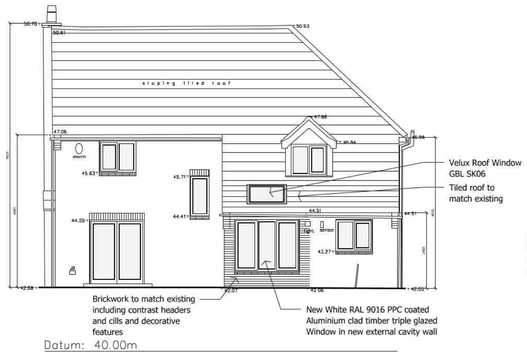

South West Elevation

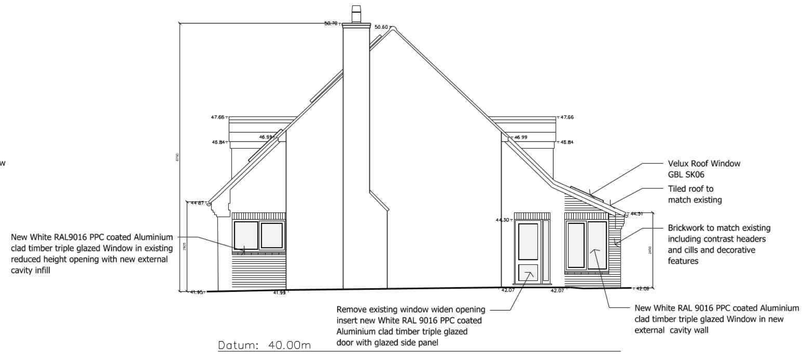

North West Elevation

NOTE:
All Existing External PVCu Doors and Windows to be replaced with New White RAL 9016 PPC coated Aluminium clad timber triple glazed Doors and Windows to match existing patterns

Notes:

THIS DRAWING IS COPYRIGHT.
DO NOT SCALE, USE FIGURED DIMENSIONS ONLY.
The contractor is to check all dimensions on site before commencement of the works.
Discrepancies must be reported immediately to the Architect before proceeding.

All works to comply with current CDM Regulations as apropriate. It is the clients responsibility to fully comply with the CDM Regulations including appointing a Proncipal Designer and Principal Contractor for projects with more than one contractor on site

0 1 2 3 4 5
1:100 @ A1

Rev	Date	Revisions
D	Jan 26	Additional Dimensions Added
		Planning Permission Application
C	Nov 25	Client Amendments
B	Nov 25	Client Amendments
A	Nov 25	Client Amendments

Jane DUNCAN PROPERTIES

41 Chenies Avenue , Little Chalfont
Amersham , Buckinghamshire , HP6 6PP

t: 01494 765313

e: ian@janeduncanproperties.co.uk

Client

Drs D & A Cole

Job Title

Extensions and Alterations at:

181 Sapley Road
Hartford
Huntingdon
PE29 1YT

Drawing Title

Ground Floor Plan - As Proposed
Elevations - As Proposed

Scale 1:100 @ A1	**Date** October 2025
Drawn IL	**Checked**

Drg. No.	**Rev.**
JDP / 813 / 01	D