This drawing is copyright & the property of Robinson and Hall LLP & must not be copied in whole or in part without written permission.

This drawing is based on Ordnance Survey digital data and is subject to their published accuracy tolerances.



Based upon the Ordnance Survey sheet No. TL 3190

With the Sanction of the Controller of H.M. Stationery Office. Crown Copyright Reserved. Licence No. 100022265

Wildflower meadow

Proposed native mixed species hedge

Proposed trees

Native Species Hedge

New native species hedges to consist of
50% Blackthorn
10% Hawthorn
10% Wild Cherry
10% Field Maple
10% Alder
10% Dogwood


Tree Planting


SB = Silver Birch
CA = Crab Apple
FM = Field Maple

Wildflower Meadow

New wildflower meadow to consist of 10% Wild flowers (Yarrow, common Knapweed, Oxeye Daisy, Musk Mallow, Ribwort Plantain, Salad Burnet, Meadow Buttercup, Yellow Rattle, Wild Carrot)

90% Grasses (Common Bent, Crested Dogstail, Red Fescue, Smaller Cat's-tail, Smooth-stalked Meadow-grass)

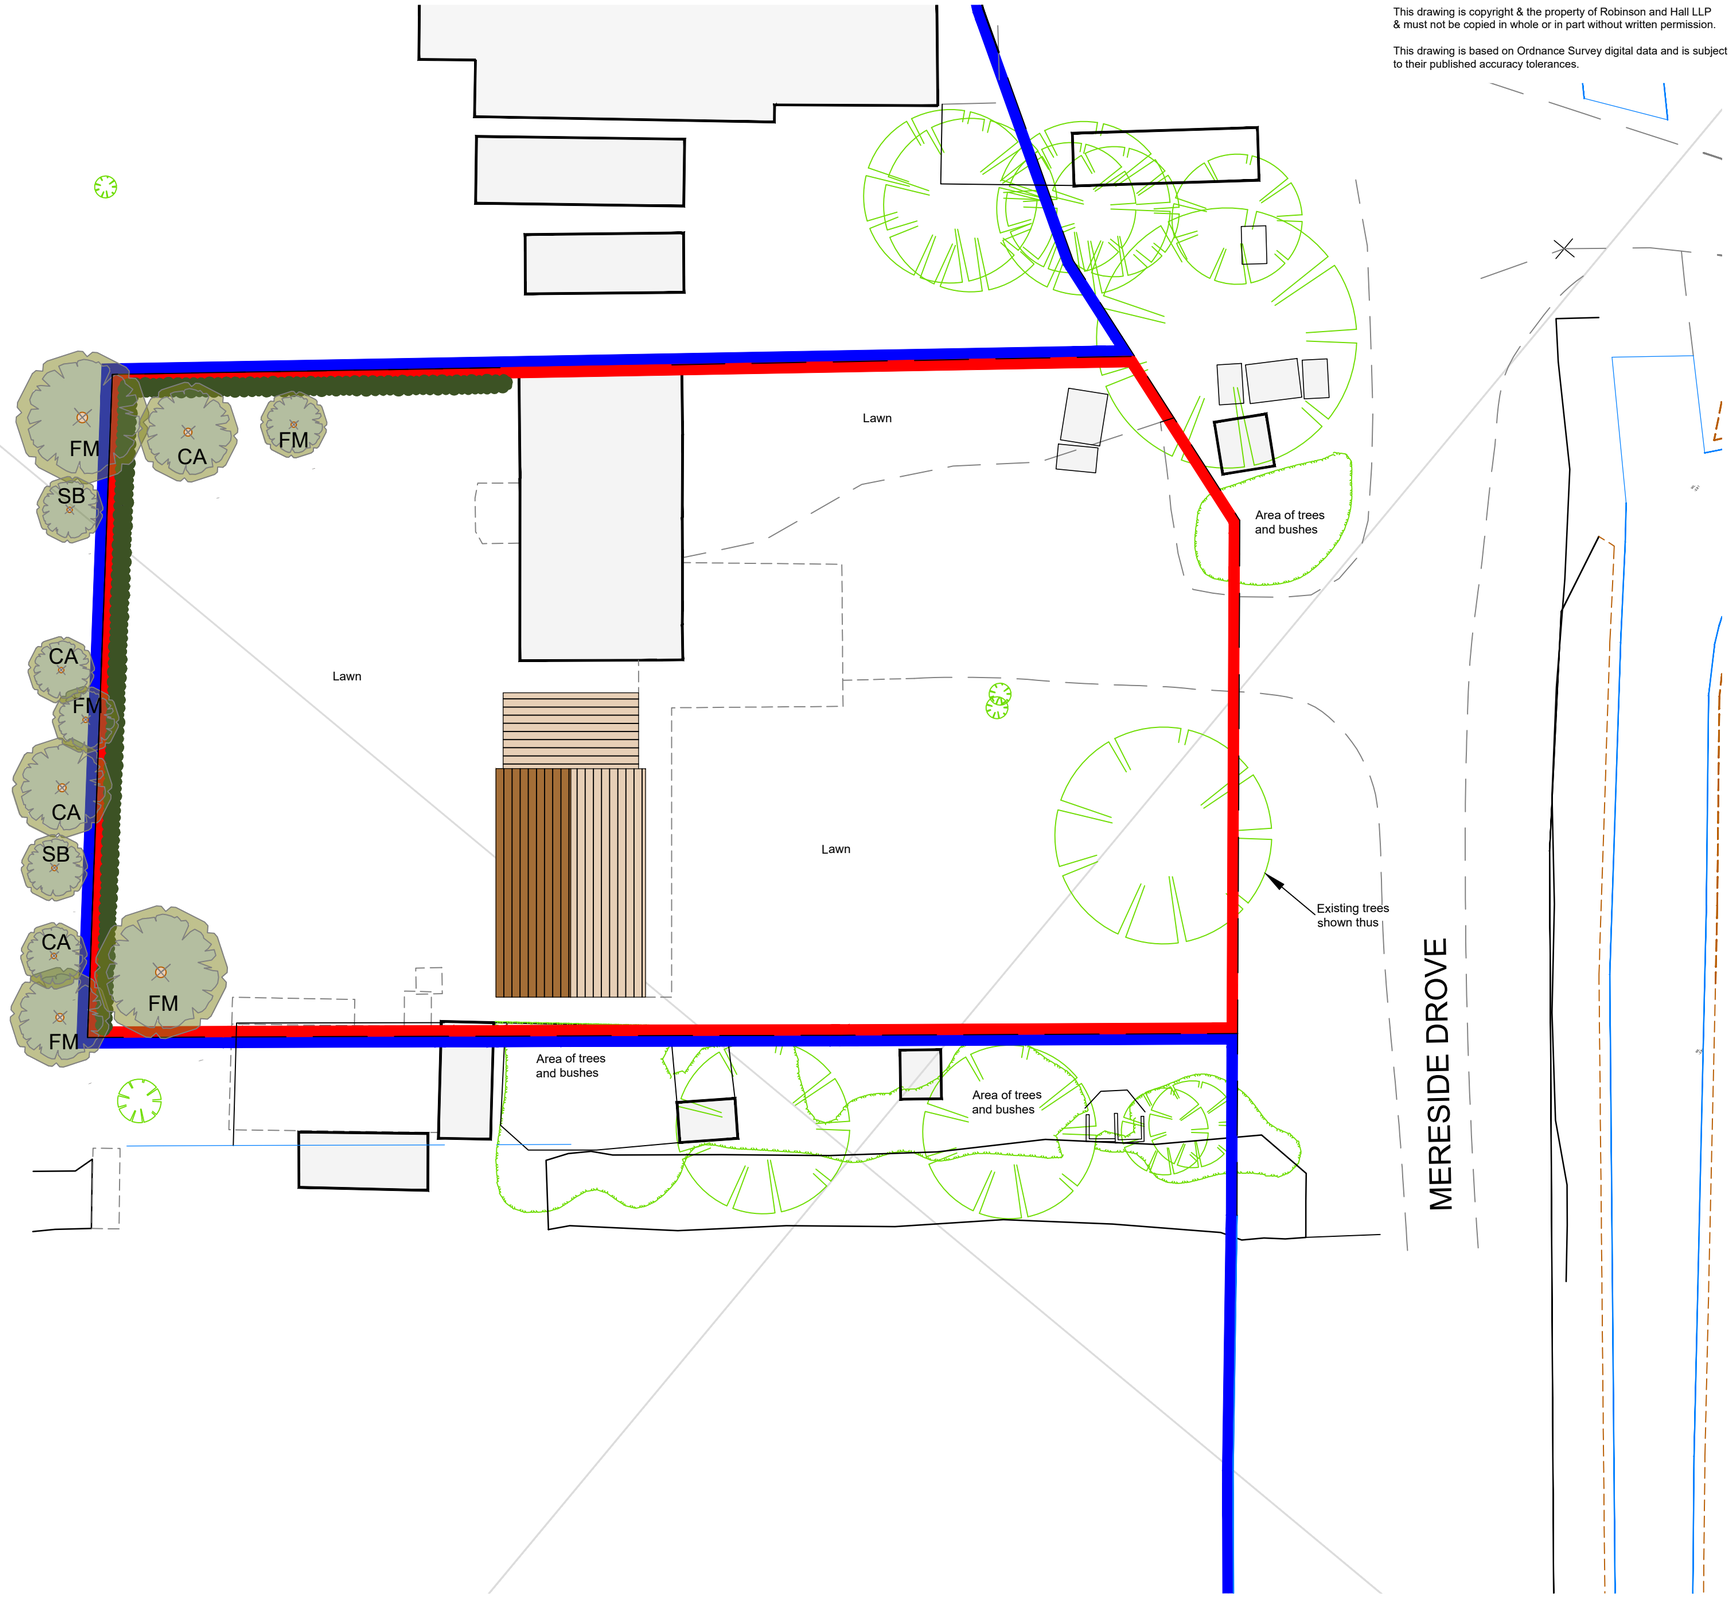

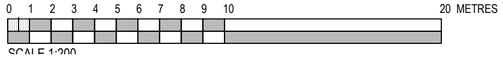

A2 | PROPOSED LANDSCAPING PLAN - SCALE 1:200 @ A2 | DRAWING | A | 60482 | 5D

Revisions :
A - HEDGE SPECIFICATION AMENDED, RA, 19/03/2025
B - RED LINE AMENDED, RA, 28/03/2025
C - BNG AMENDED, RA, 05/08/2025
D - AMENDMENTS FOLLOWING COMMENTS, RA, 07/08/2025

Drawn : RA
Checked : DJS
Date : JANUARY 2025

Project : DAIRY FARM
MERESIDE DROVE
RAMSEY
PE26 2UE

Land & Property Professionals
Bedford Buckingham
robinsonandhall.co.uk