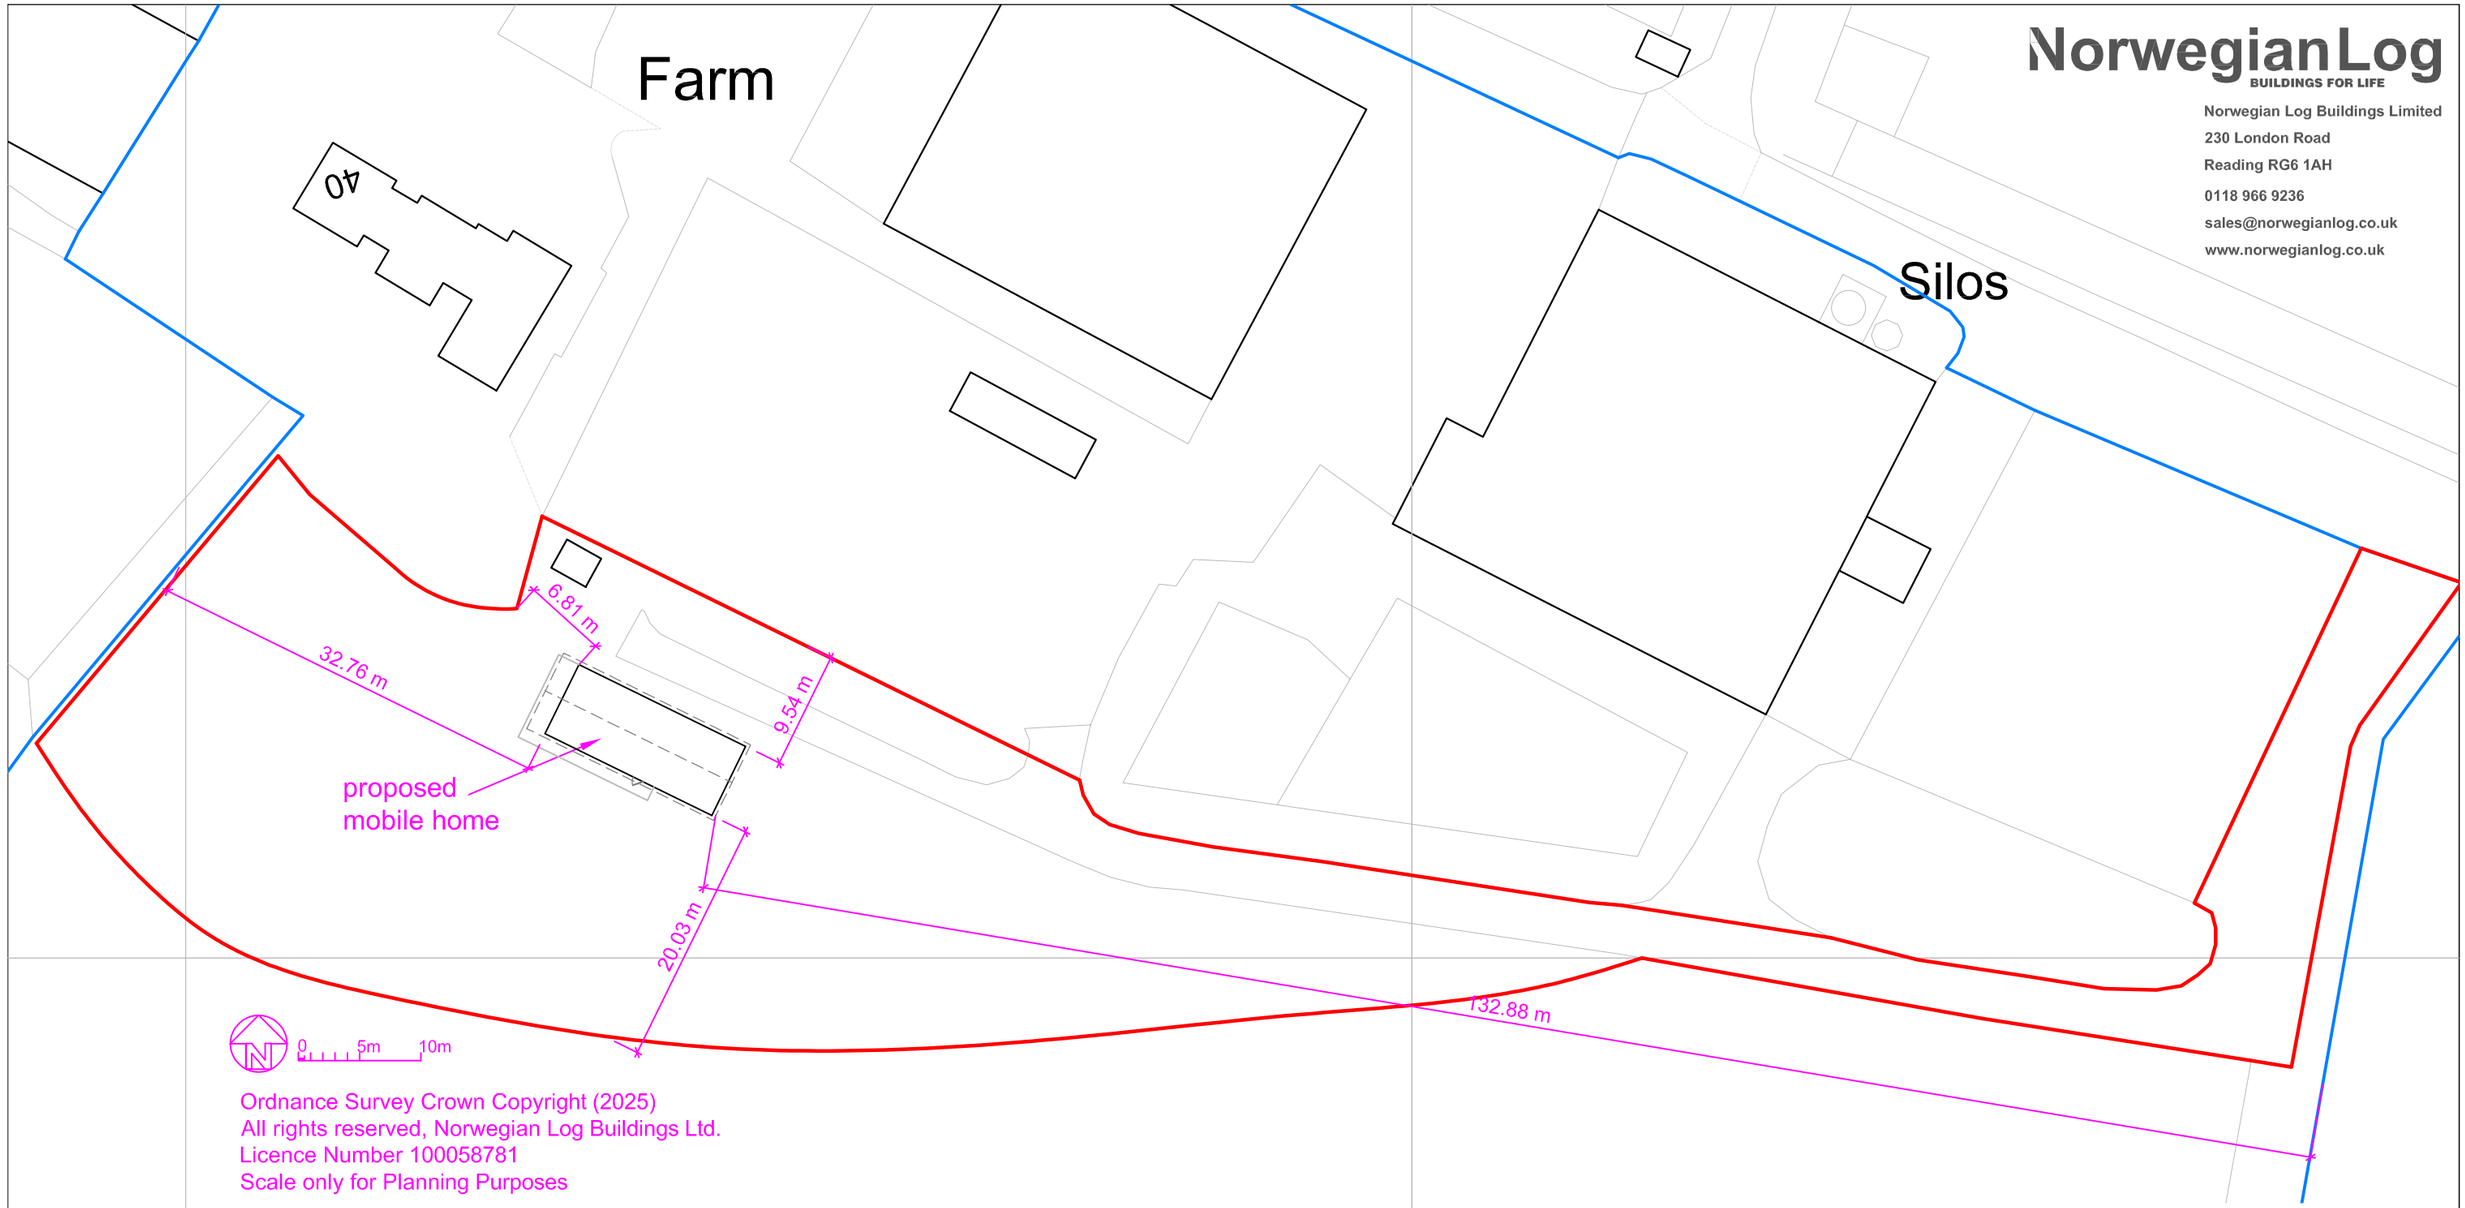

NorwegianLog
BUILDINGS FOR LIFE
Norwegian Log Buildings Limited
230 London Road
Reading RG6 1AH
0118 966 9236
sales@norwegianlog.co.uk
www.norwegianlog.co.uk

Ordnance Survey Crown Copyright (2025)
All rights reserved, Norwegian Log Buildings Ltd.
Licence Number 100058781
Scale only for Planning Purposes

B 13-06-2025 Dimensions added - kk
A 27-05-2025 Boundaries corrected - kk
Revisions

Client
Mr and Mrs J Mear
Wood Farm, Vicarage Road,
Waresley, Sandy, SG19 3DA

Project
Transportable mobile home to BS3632:2023

Block Plan

Scale (for Planning purposes only)	Drawn	Checked	Date
1:500 @ A3	kk		April 2025

The copyright of this drawing remains the property of Norwegian Log Buildings Ltd and must not be transferred to a third party without the written permission of the copyright holders. © Copyright.

Drg. No.	Rev.
225027/04	B