This drawing is copyright & the property of Robinson and Hall LLP
& must not be copied in whole or in part without written permission.

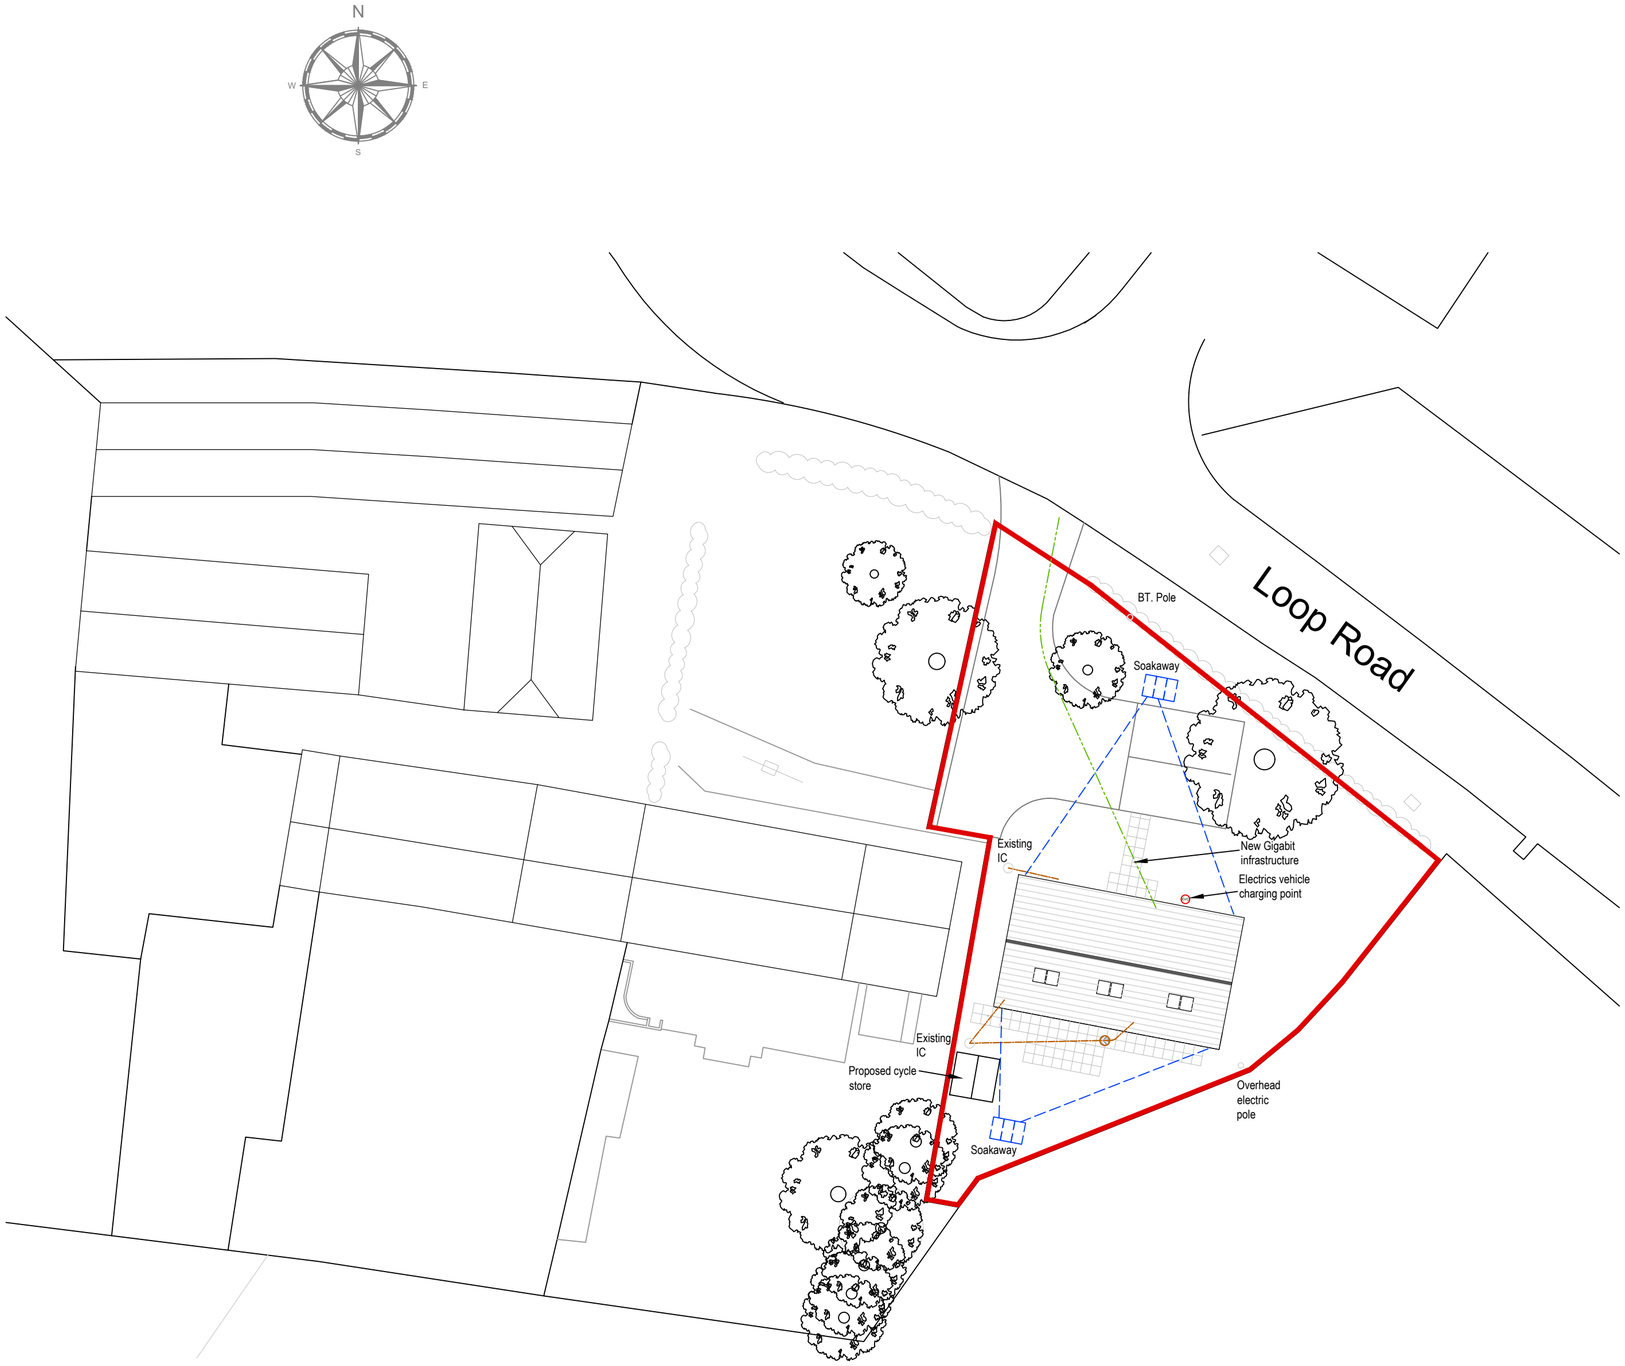

: : XXXXX

Scale 1:xxx

0 1 2 3 4 5 6 7 8 9 10 20 METRES

SCALE 1:200

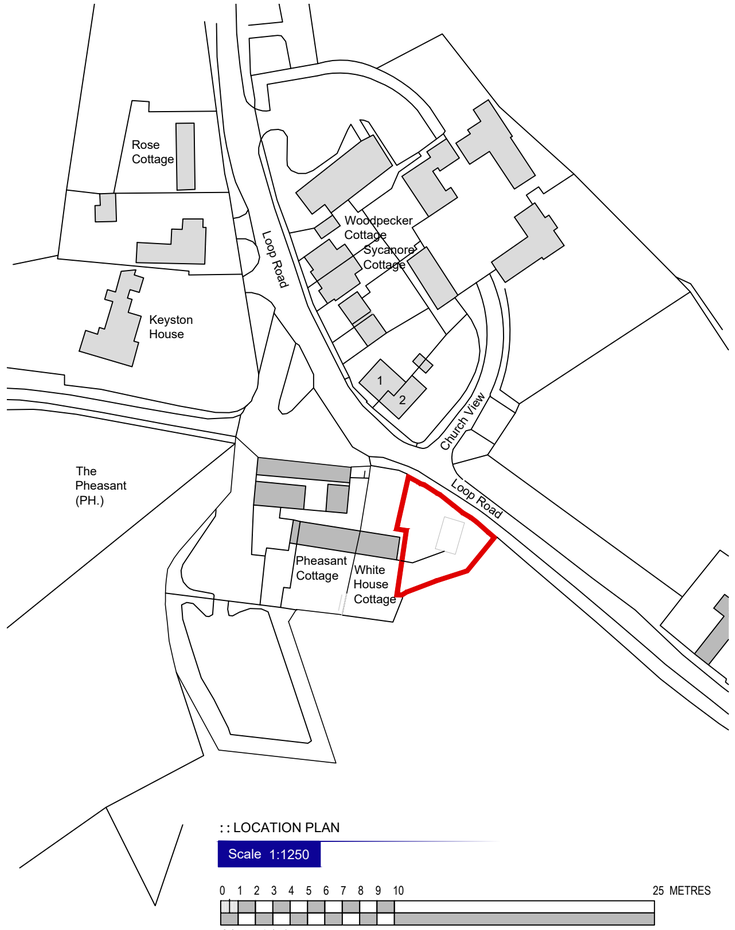

: : LOCATION PLAN

Scale 1:1250

0 1 2 3 4 5 6 7 8 9 10 25 METRES

SCALE 1:250

A2 | LOCATION PLAN. SITE PLAN. Scale 1:1250, 1:200 @A2 | DRAWING | A | 55373 | 01A

Revisions : A - PROPOSED CYCLE STORE ADDED - XGGB - 05/11/2026

Drawn : DJB
Checked : DJS
Date : MAY 2024

Project : Land adjecent, Whitehorse Cottage, Loop Road, Keyston, Huntingdon, Cambridgeshire, PE28 0RE

Land & Property Professionals
Bedford Buckingham
robinsonandhall.co.uk

robinson + hall