

WEST

SOUTH
HOLLOW ROAD / LONG DROVE ELEVATION.

NORTH

EAST


NOTE!
THIS DRWG IS TO BE READ IN CONJUNCTION WITH DRWG 94:313/2 & 3.

FOUL DRAINS.
TO BE 110Ø UPVC DRAINAGE SYSTEM - OSMA OR EQUAL LAID 1 IN 40 FALL - SURROUND IN 150MM PEA SHINGLE. TO NEW TREATMENT PLANT - EWS CLEARWATER MINI - AEROCLERE SEWERAGE PLANT - PROVIDE M.H. IMMEDIATELY AFTER TREATMENT FOR SAMPLING PURPOSES.
M.H'S TO BE PREFORMED OSMA - 600MMØ CHAMBERS BACK FILLED WITH 150MM CONC. AROUND CHAMBER.
M.H. COVERS & FRAMES TO BE HEAVY DUTY - TO SUIT TRAFFIC FLOW.
SEWERAGE TREATMENT PLANT TO BE INSTALLED STRICTLY IN ACCORDANCE WITH MANUFACTURERS WRITTEN INSTRUCTIONS.

NOTE! WHERE DRAINS RUN BENEATH DRIVE & FOOTPATH PROVIDE MIN. 150MM THICK CONC. COVER FOR PROTECTION.

STORM DRAINS.
TO BE 110Ø AS ABOVE LAYED AT 1 IN 40 FALL. SURROUND IN 150 PEA GRAVEL - TO 2M³ CAPACITY SOAKAWAY ('H'CORE) - LOCATED MIN. 6M FROM BUILDING.


Key
EXISTING TREE.
PROPOSED TREE PLANTING.
PROPOSED HEDGE PLANTING.

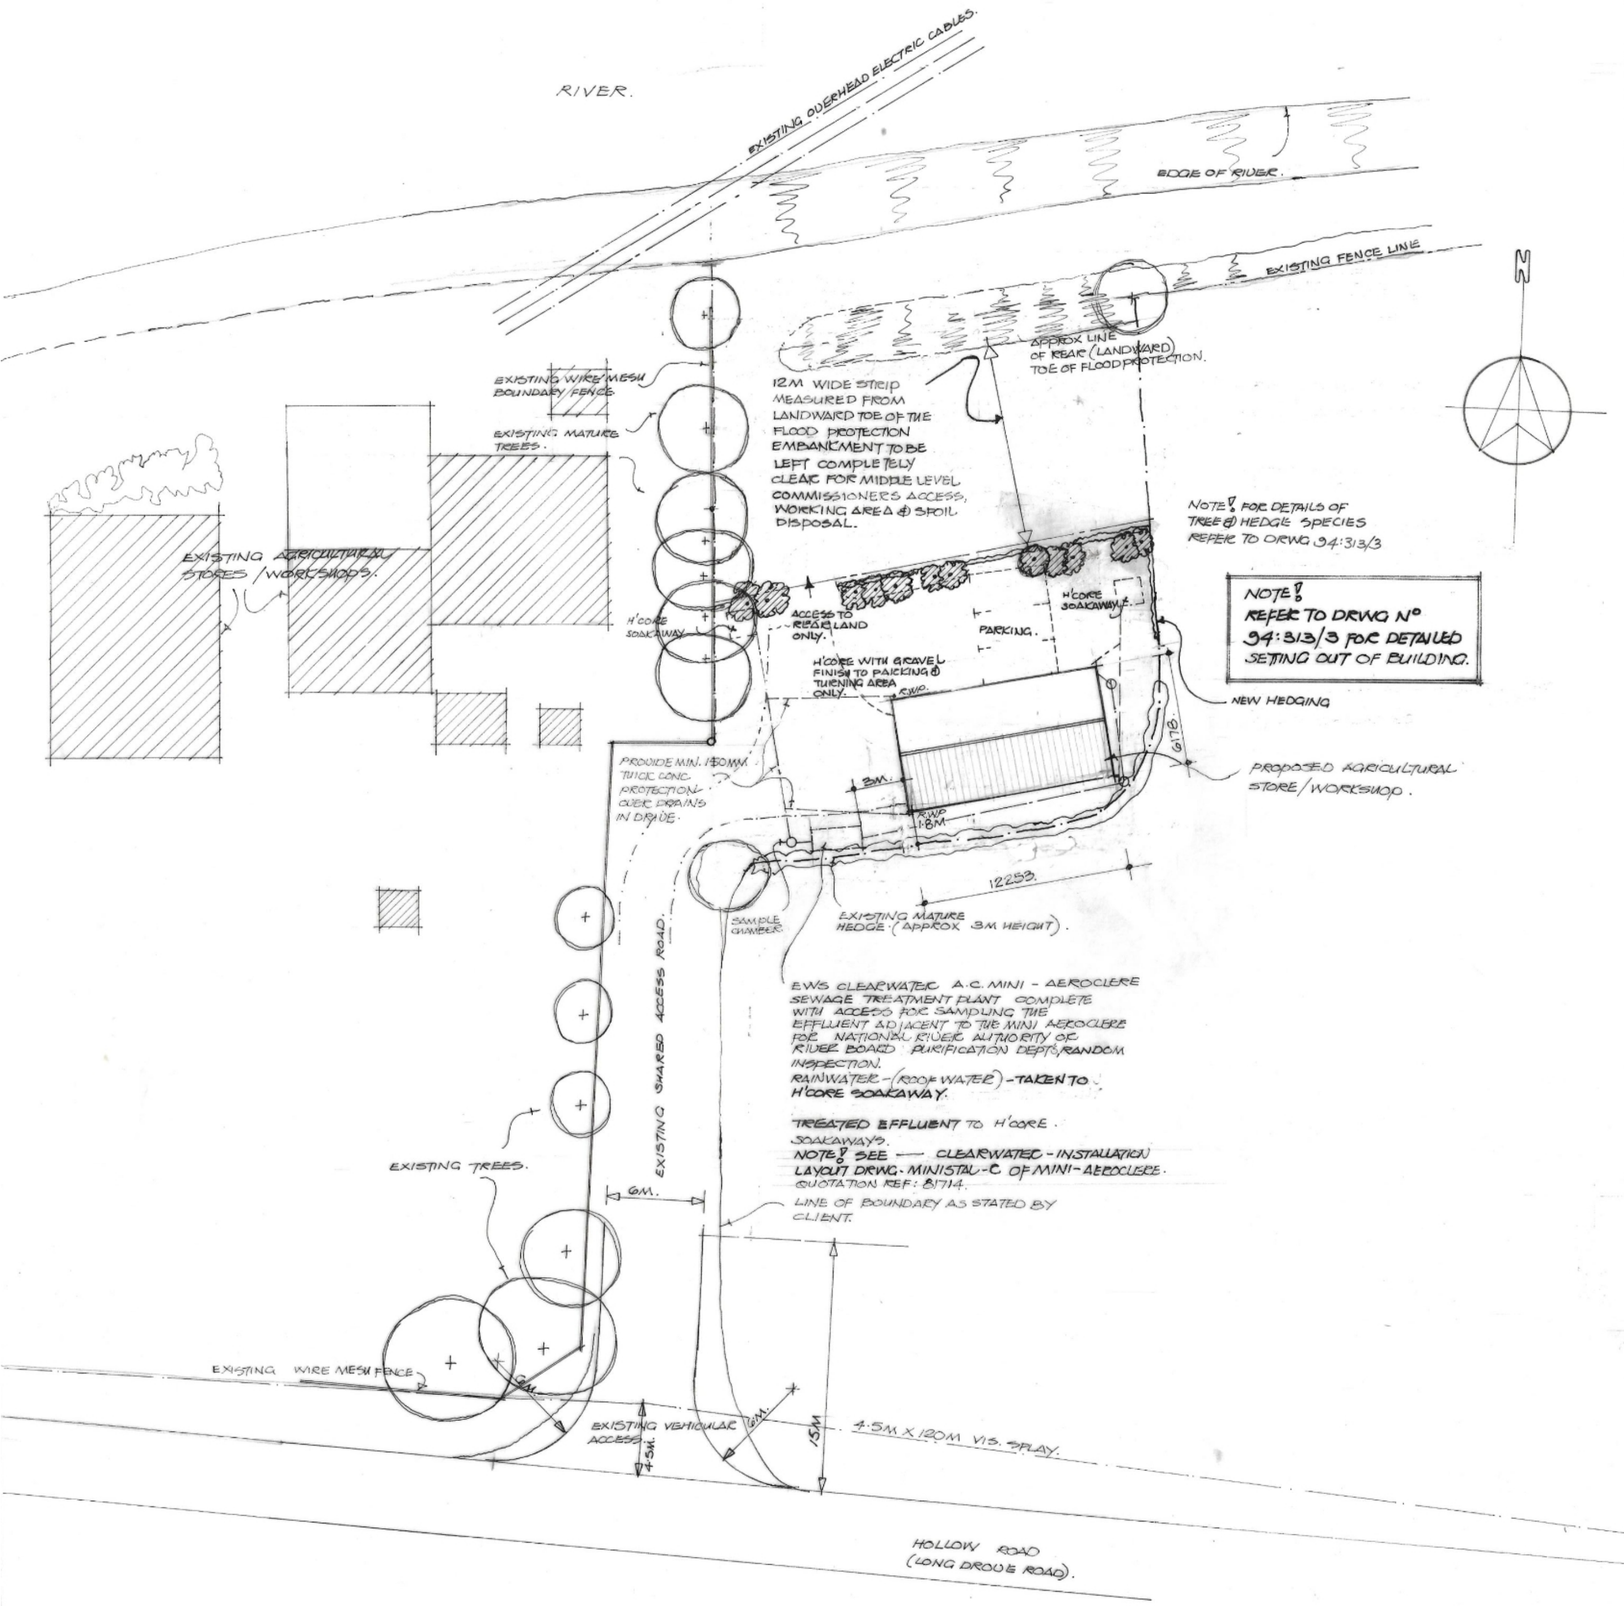


SITE PLAN
1:250.



LOCATION PLAN
1:2500.

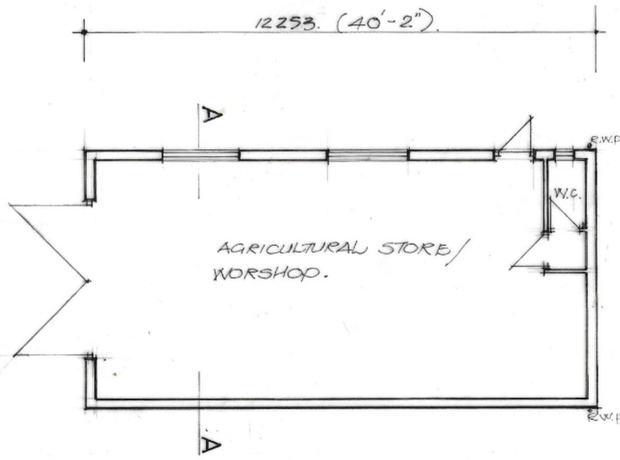


PLAN
1:100.
0 1 2 3 4 5

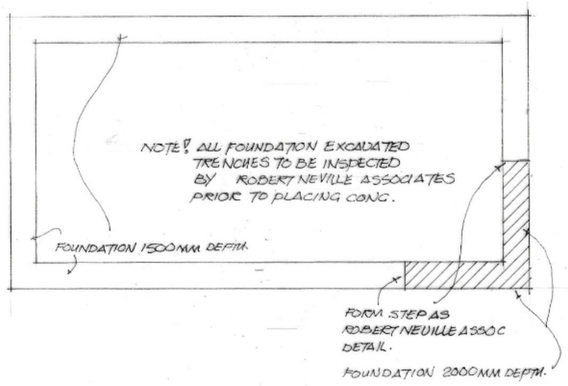

FOUNDATION PLAN

Key
FOUNDS LOCATED 1500MM BELOW G.L.
FOUNDS LOCATED 2000MM BELOW G.L.

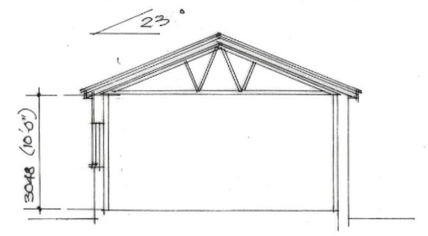

SECTION A-A

REV.J. - DIMENSIONS & SCALES ADDED 18-2-25.
REV.H. - 12M WIDE STRIP ADDED AS AGREED WITH MR CLEAVON OF MIDDLE LEVEL COMMISSIONERS - MEETING - 14.8.95 14.8.95.
REV.G. - FOUNDATION DEPTHS AMENDED 17.7.95
REV F. POSITION OF BUILDING RELOCATED TO SUIT MIDDLE LEVELS REQUIREMENTS 30.6.95
REV E - MIDDLE LEVEL ACCESS WIDENED TO 20M AS REQUESTED 3.6.95
REV D - WINDOW HEAD ADDED. - MIDDLE LEVEL ACCESS WIDENED TO 5M. 23.5.95.
REV C - HEIGHT AMENDED ON SECTION DOORWAY WIDTH AMENDED. 23.4.95
REV B - ADDITIONAL LANDSCAPING ADDED VIS. SPLAY ADDED - ADJACENT BUILDINGS ADDED 24.3.94.
REV A - DRWG AMENDED AS REQUESTED BY CLIENT. 2.8.94.

Russell Payne MBIAT
1 Brands Close
Bury Huntingdon
Cambs PE17 1RZ Tel: 0487 815235

Project
PROPOSED AGRICULTURAL STORE / WORKSHOP AT LAND OFF HOLLOW ROAD FORTY FOOT, RAMSEY CAMBS. FOR MR T. TYE.

Drawing
DETAILS OF PROPOSAL.

Scale 1:100, 1:250 Date JULY 94.
Drawn RAP.
Drg N° 94:313 / 1 Rev J

24.1330