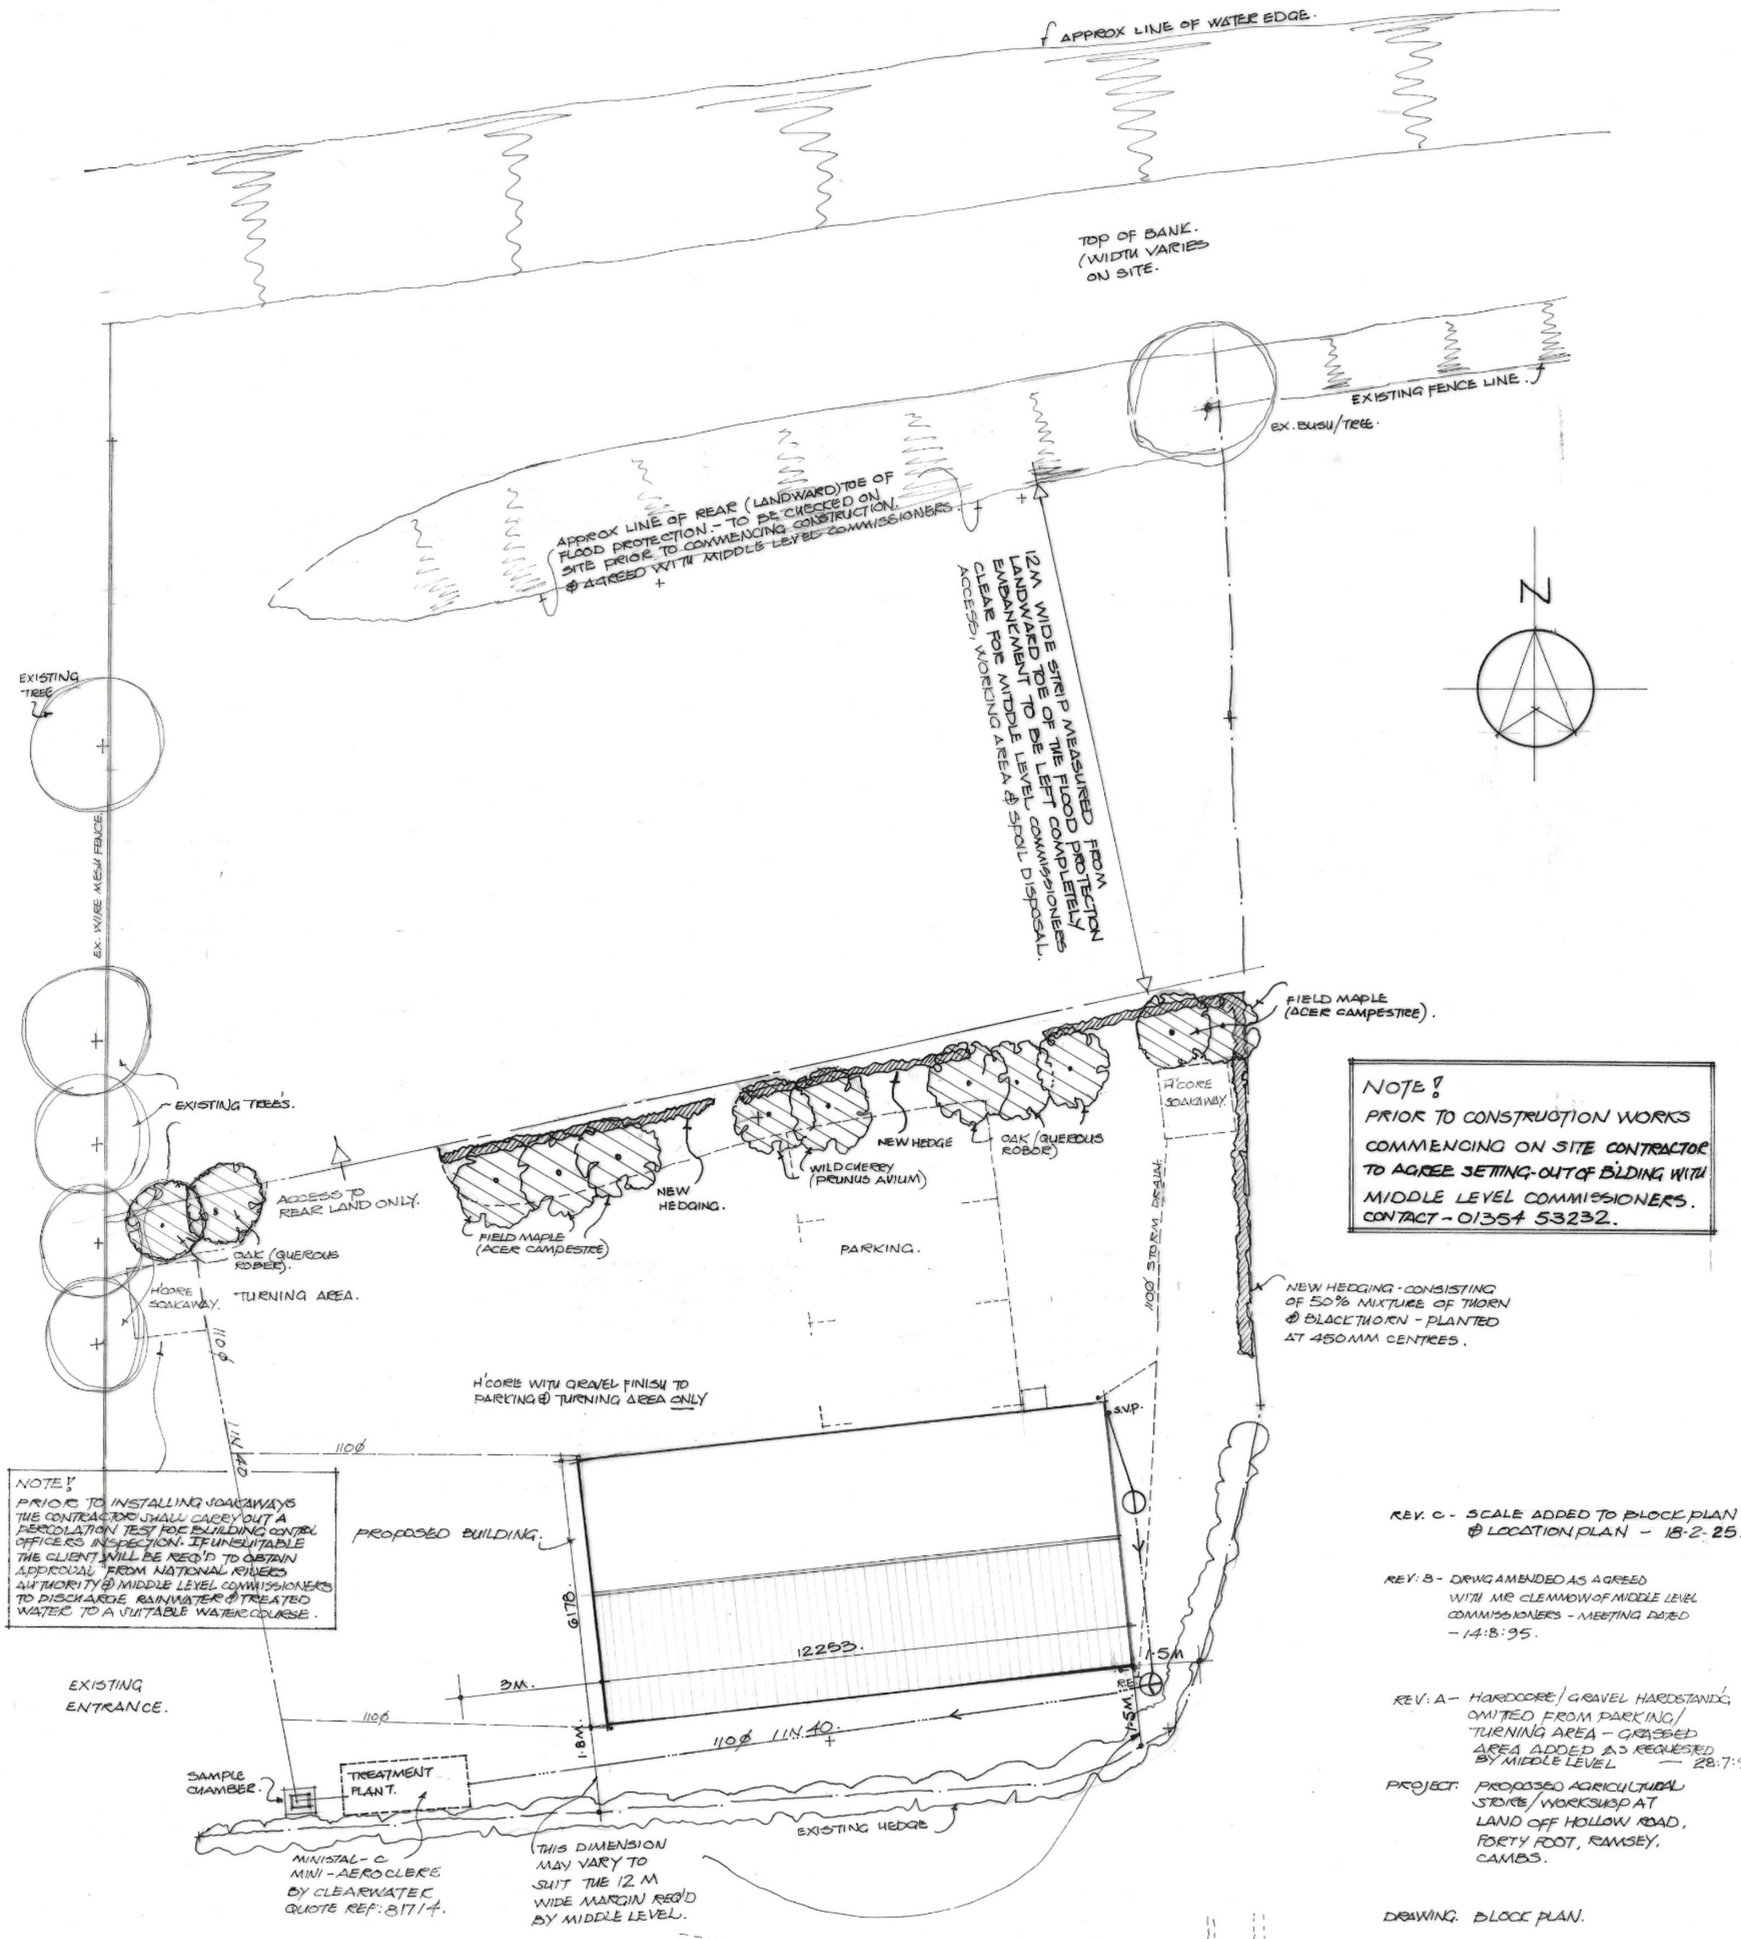

NOTE!
PRIOR TO CONSTRUCTION WORKS COMMENCING ON SITE CONTRACTOR TO AGREE SETTING-OUT OF BLDING WITH MIDDLE LEVEL COMMISSIONERS. CONTACT - 01354 53232.

NOTE!
PRIOR TO INSTALLING SOAKAWAYS THE CONTRACTOR SHALL CARRY OUT A PERCOLATION TEST FOR BUILDING CONTROL OFFICERS INSPECTION. IF UNSUITABLE THE CLIENT WILL BE REQ'D TO OBTAIN APPROVAL FROM NATIONAL RIVERS AUTHORITY & MIDDLE LEVEL COMMISSIONERS TO DISCHARGE RAINWATER & TREATED WATER TO A SUITABLE WATERCOURSE.

REV. C - SCALE ADDED TO BLOCK PLAN & LOCATION PLAN - 18-2-25.

REV: B - DRWG AMENDED AS AGREED WITH MR CLEMMOW OF MIDDLE LEVEL COMMISSIONERS - MEETING DATED - 14:8:95.

REV: A - HARDCORE/GRAVEL HARDSTAND'G OMITTED FROM PARKING/TURNING AREA - GRASSED AREA ADDED AS REQUESTED BY MIDDLE LEVEL - 28:7:95.

PROJECT: PROPOSED AGRICULTURAL STORE/WORKSHOP AT LAND OFF HOLLOW ROAD, FORTY FOOT, RAMSEY, CAMBS.

DRAWING. BLOCK PLAN.

SCALE: 1:100

DRWG N° 94:313/3. REV C.

DATE: JUNE 1995.

RUSSELL PAYNE MBIAT
Architectural Technician
1 BRANDS CLOSE
BURY, HUNTINGDON
CAMBS PE17 1RZ
TEL: RAMSEY (0487) 815235

BLOCK PLAN.
1:100.

KEY.

- PROPOSED TREE PLANT'G.
- PROPOSED HEDGING.

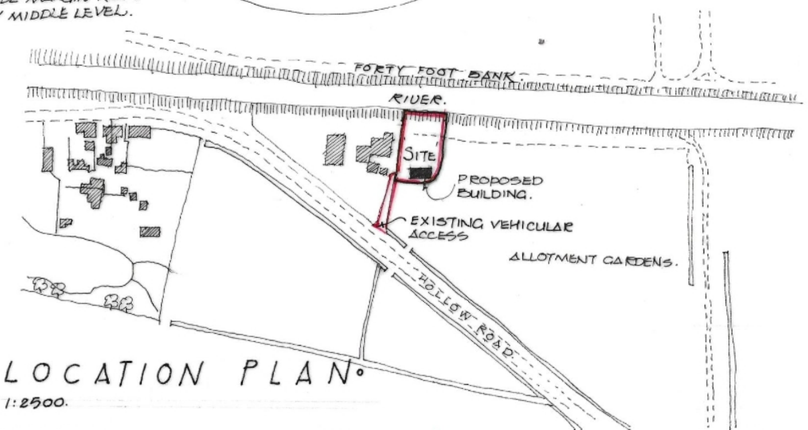

LOCATION PLAN.
1:2500.

24.1330