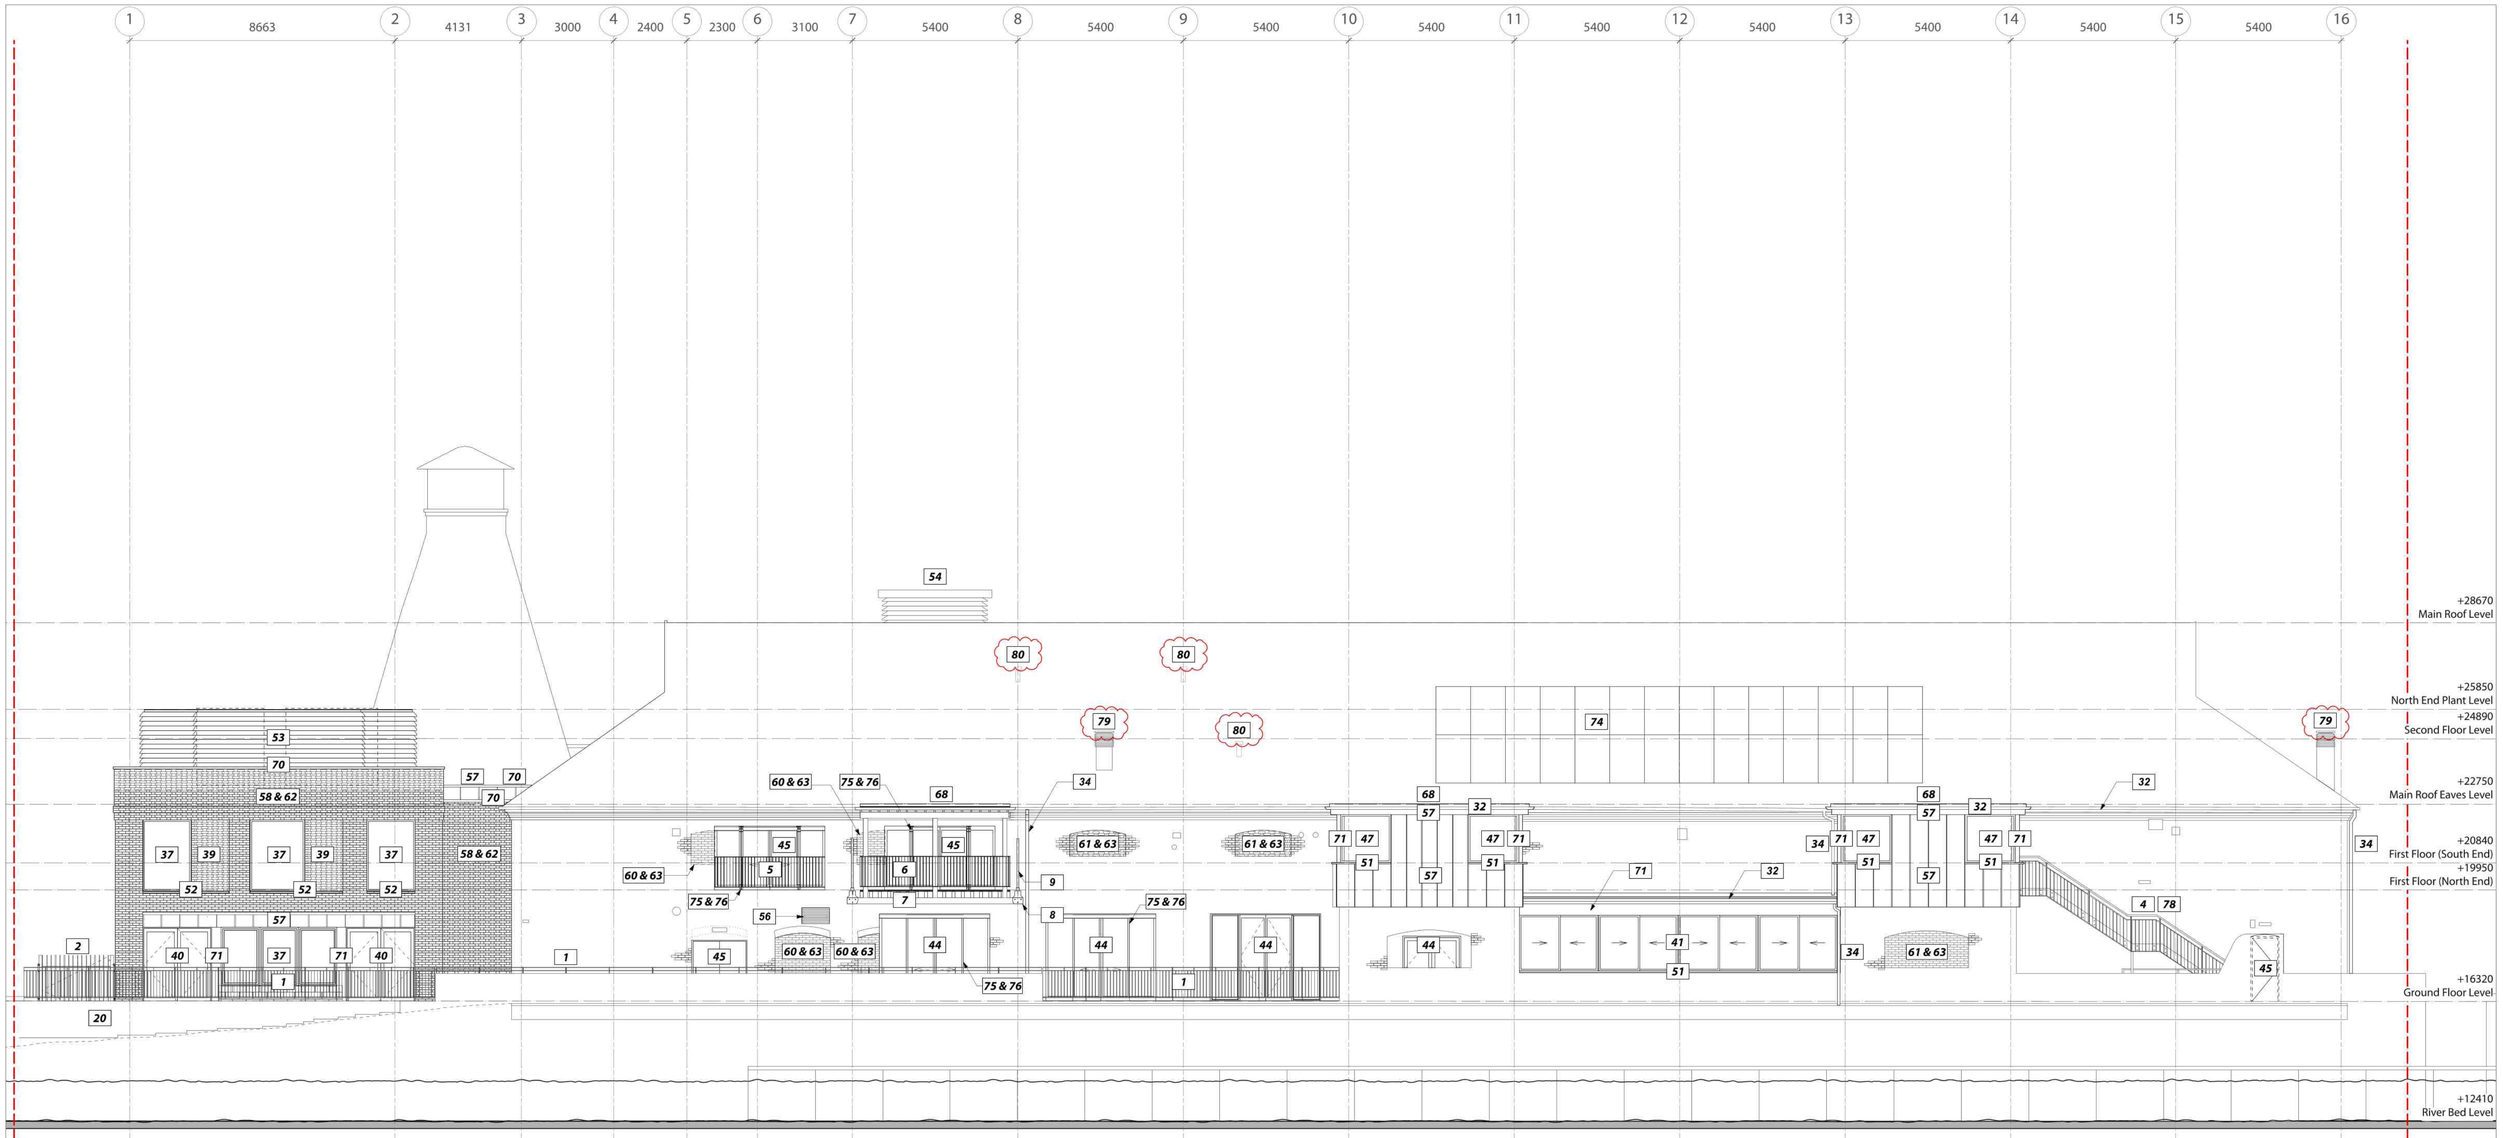


AOC

AOC Architecture Ltd
Unit 61, Regent Studios, 8 Andrews Road,
London E8 4QN
t. +44 20 7739 9950
www.theaoc.co.uk studio@theAOC.co.uk

SCALE

0 1 2 3 4 5 M

All dimensions in millimetres unless otherwise stated.
All dimensions to be checked on site.
Do not scale from this drawing except for planning purposes.
Any errors to be reported to the architect immediately.
Copyright reserved.


NOTES

ownership boundary

site boundary

DRAWING TO BE READ IN CONJUNCTION WITH SCH_011_External Finishes Schedule

Rev P4
Revised material schedule number

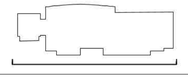

No.	Revision / Issue	Drawn by	Checked by	Date
P3	Planning Condition Issue	AM	TC	13.02.25
PC1	Planning Condition Issue	AM	TC	18.11.24
P2	Planning	AM	TC	16.08.24
P1	Planning	AJ	TC	12.03.24
B	Stage 3 - QS Issue	AM	TC	22.01.24
A	Stage 3 - For Coordination	AM	TC	08.01.24
P4	Planning Condition Issue	AM	TC	25.02.25

Project Title

295 St Neots Priory Centre
Priory Lane, Saint Neots, PE19 2BH

Drawing Name	PROPOSED West Elevation
Drawing Status	PLANNING
Scale	1:50 @ A1 / 1:100 @ A3
Drawing No.	295_GA_143
Rev.	P4