


Front Elevation

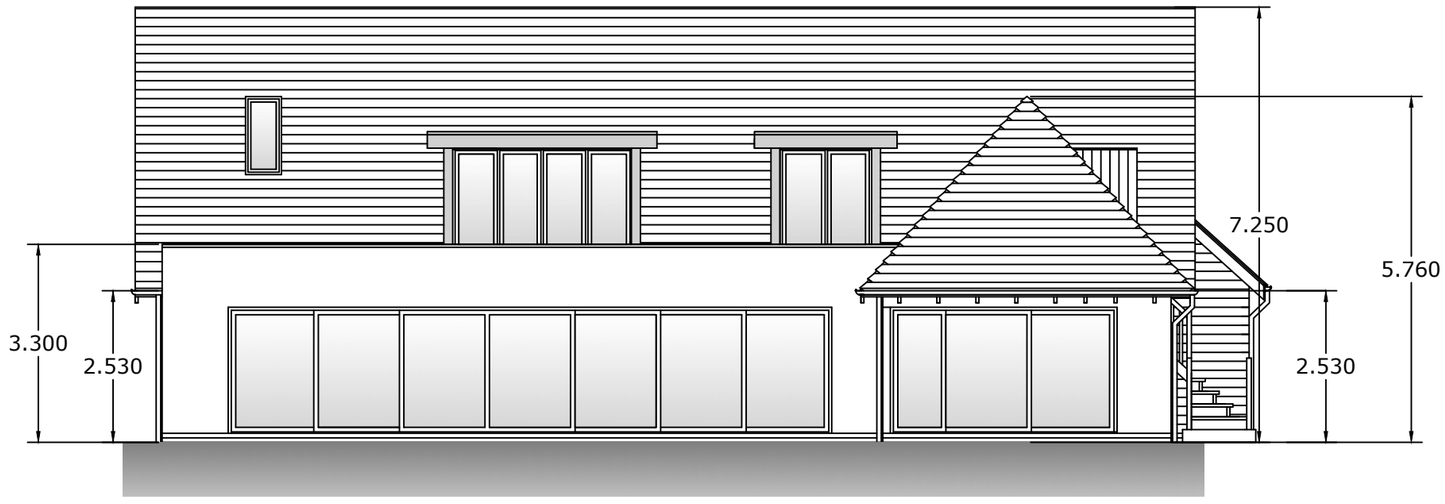

Rear Elevation

0m 1m 2m 3m 4m 5m

Visual scale 1:100 @ A3

Materials : (see materials schedule)

Roof - Brown Mix Plain Tile

Walls - White Render

Walls Garage - Timber Cladding

Walls below render - Brick

Windows - Timber Painted Sage Colour

H & R Architectural Consultants

The Barn
Folksworth Road
Norman Cross
Peterborough
PE7 3SR

T: 01733 244557

E: richard.haynes61@btinternet.com

Project:
Extension and alterations to dwelling
at 174 Folksworth Road
Norman Cross PE7 3SR

Drawing:
Proposed front and rear elevations

Scale 1:100 Date: May 2022

Dwg 204 Drawn by RH

Rev