

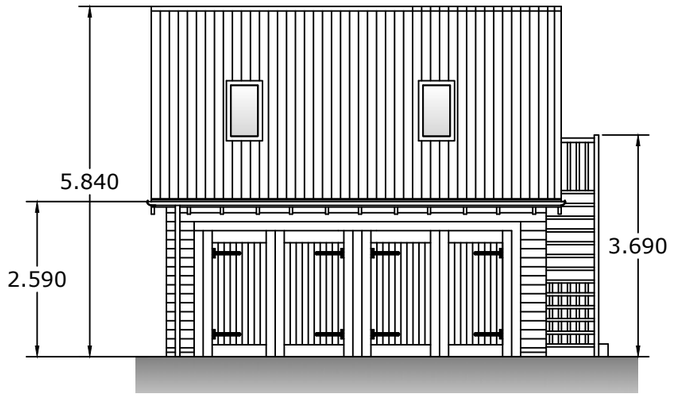



Front Elevation

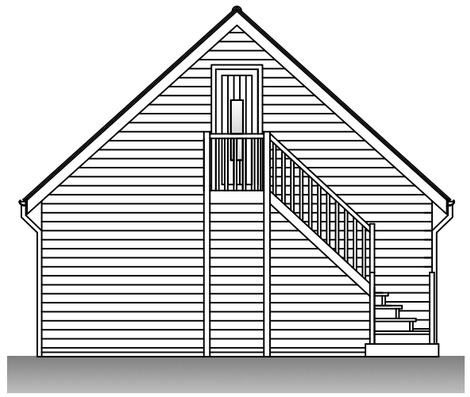


Side Elevation

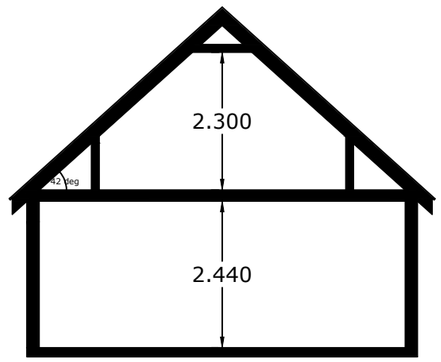


Section

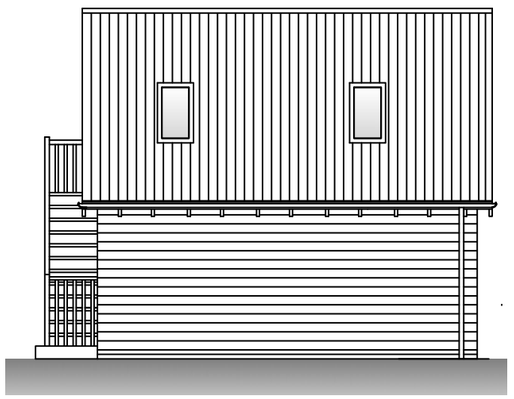


Rear Elevation

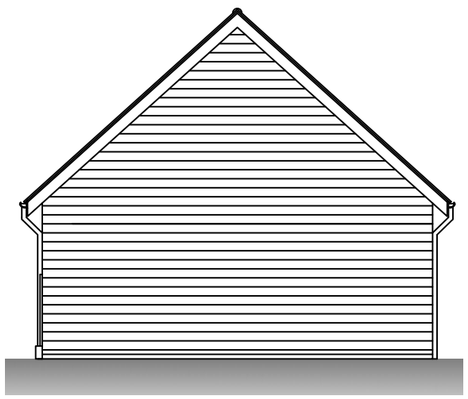


Side Elevation

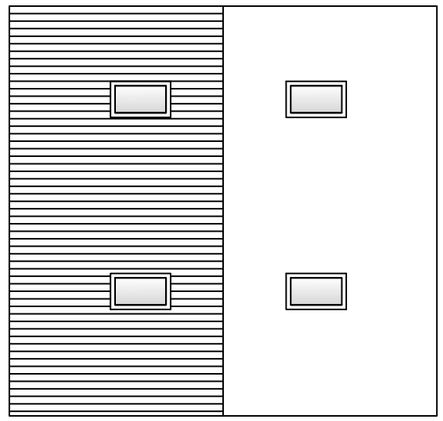


Roof Plan

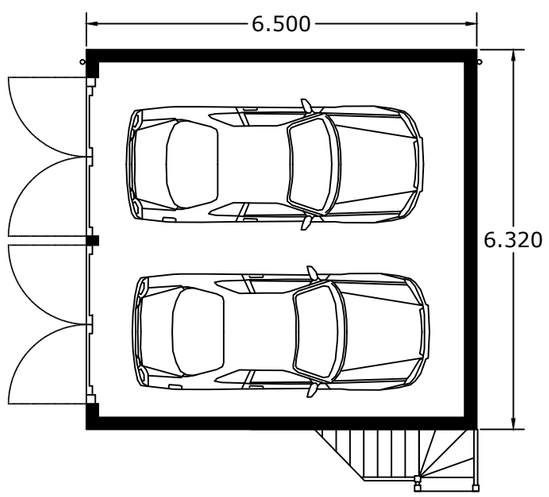

Ground Floor

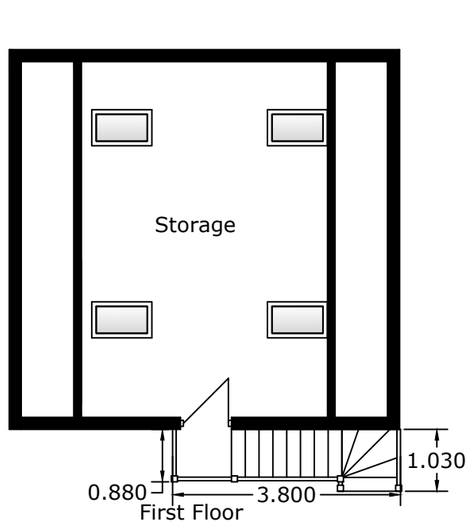

First Floor

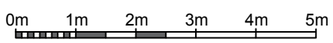

Visual scale 1:100 @ A3

Car and storage area
58.58m2

Materials : (see materials schedule)

Roof - Brown Mix Plain Tile

Walls Garage - Timber Cladding

Walls below boarding - Brick

H & R Architectural Consultants

The Barn
Folksworth Road
Norman Cross
Peterborough
PE7 3SR

T: 01733 244557

E: richard.haynes61@btinternet.com

Project:
Extension and alterations to dwelling
at 174 Folksworth Road
Norman Cross PE7 3SR

Drawing:
Proposed Garage details

Scale 1:100 Date: May 2022

Dwg 207 Drawn by RH

Rev