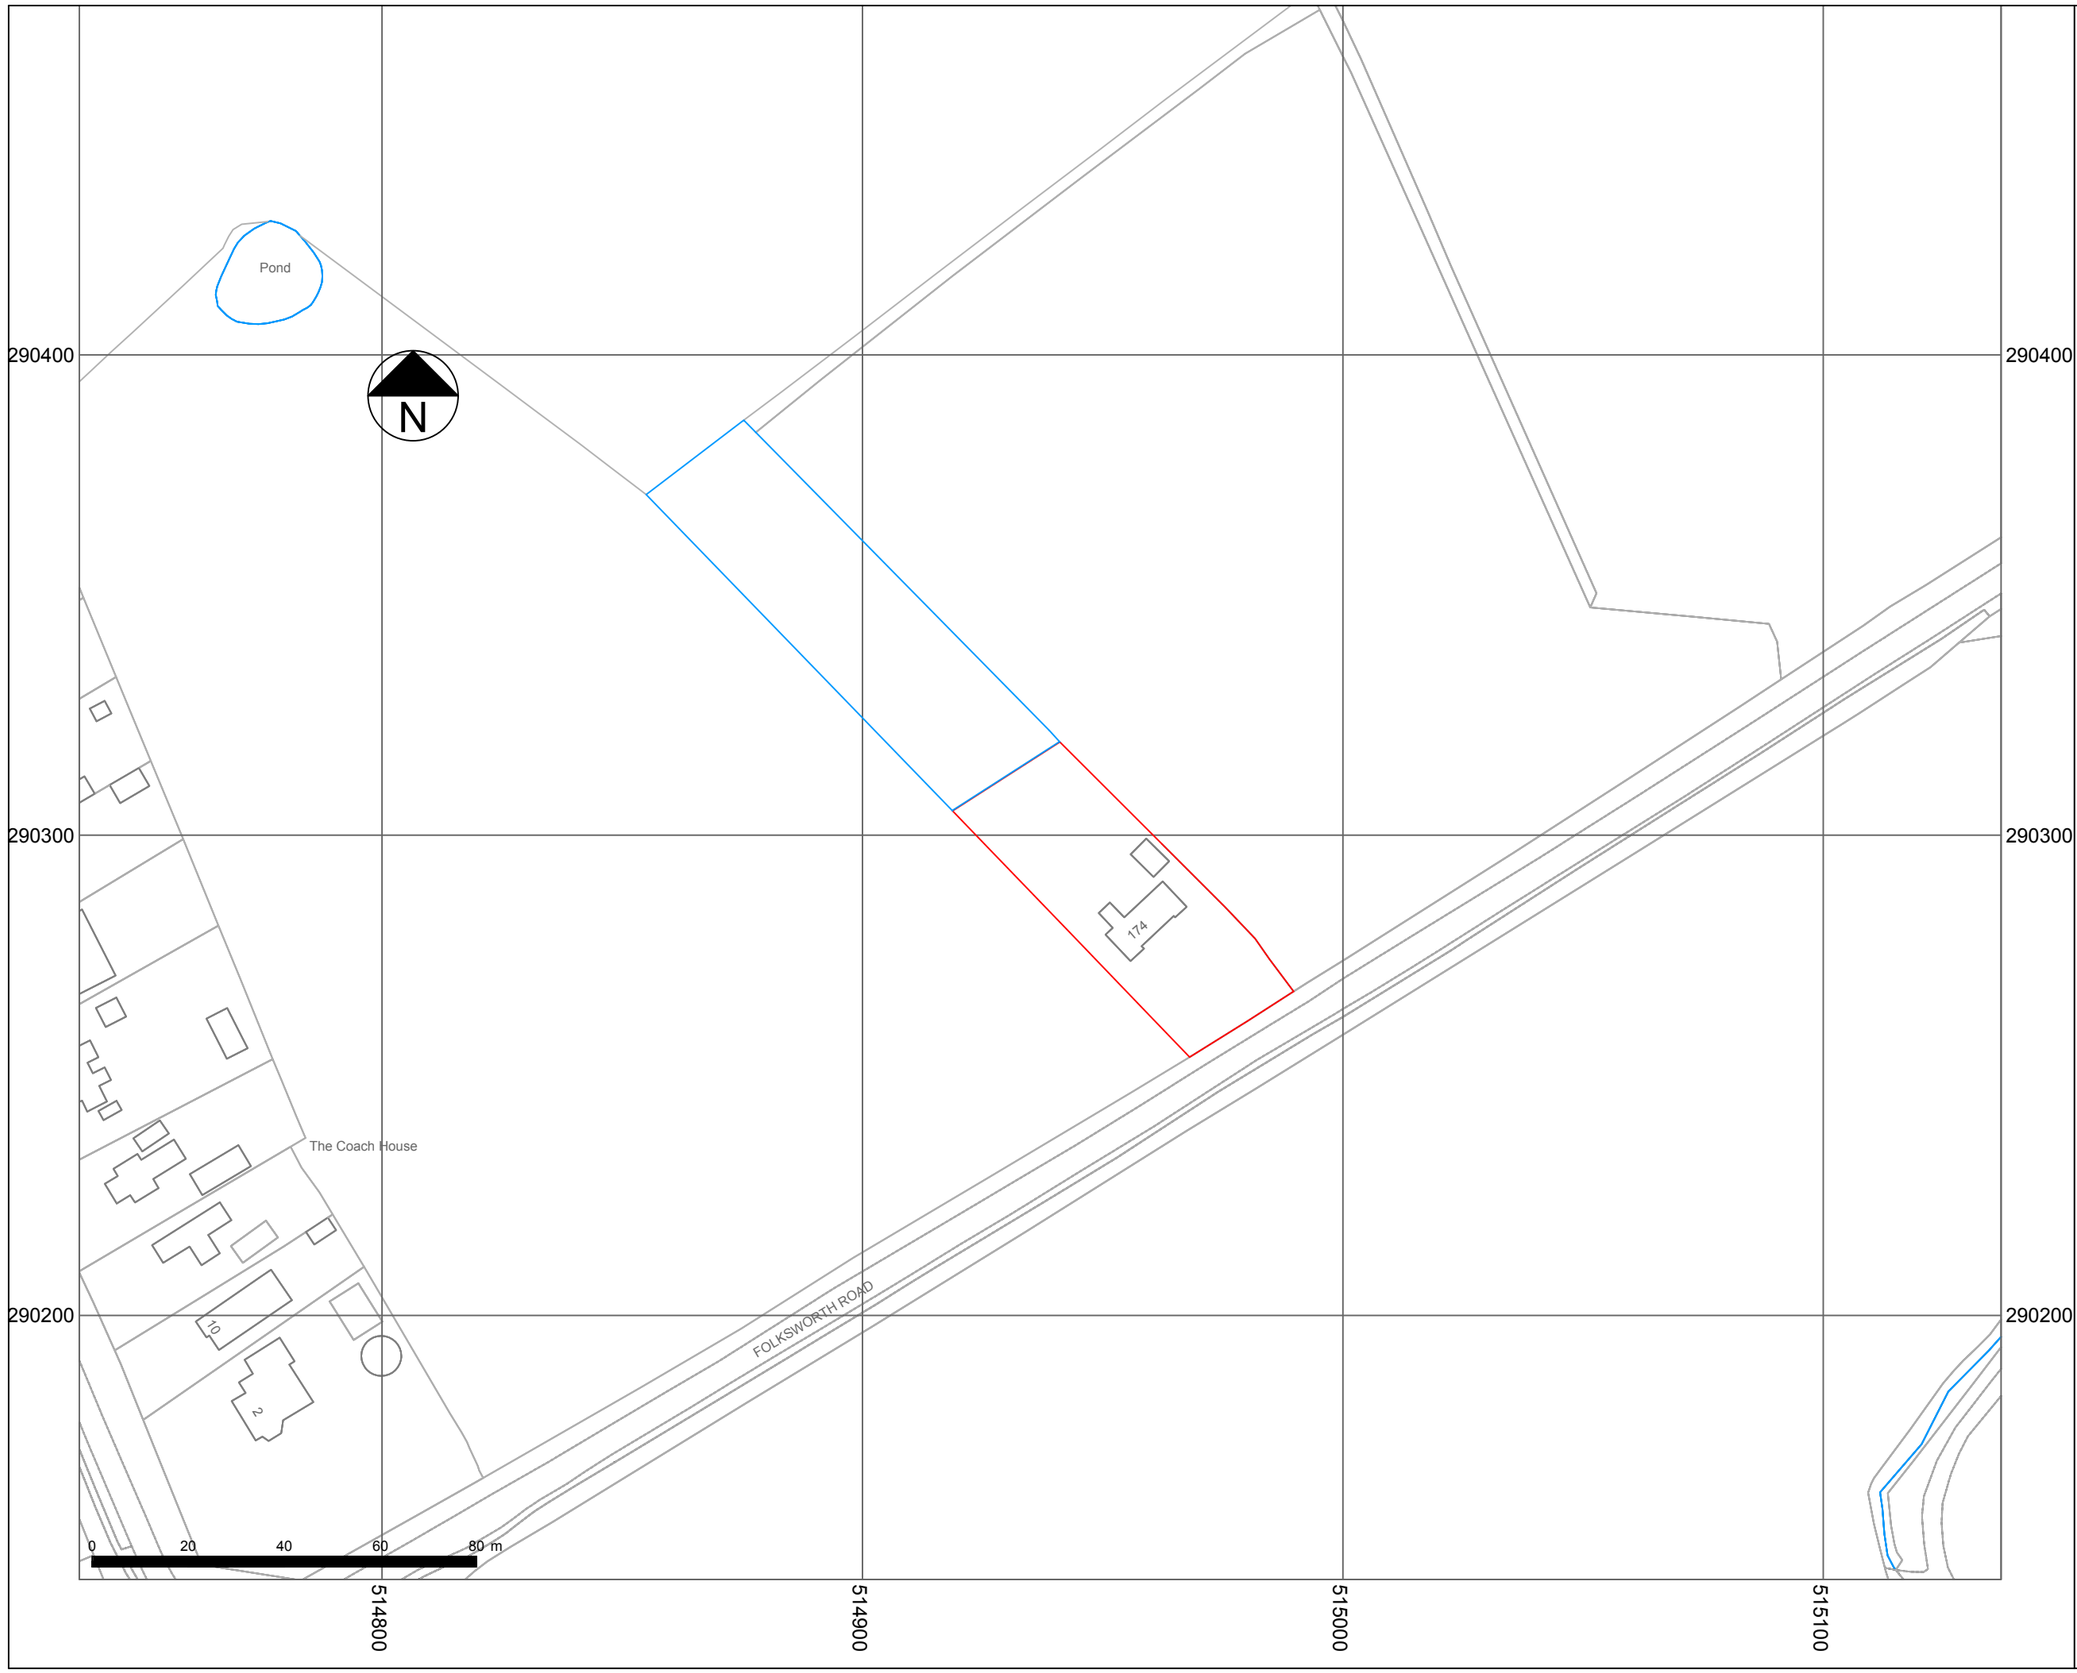


H & R Architectural Consultants

The Barn
Folksworth Road
Norman Cross
Peterborough
PE7 3SR

T: 01733 244557

E: richard.haynes61@btinternet.com

Project:
Extension and alterations to dwelling
at 174 Folksworth Road
Norman Cross PE7 3SR

Drawing:
Existing site location plan

Scale 1:1250 Date: May 2022

Dwg 103 Drawn by RH

Rev