




Visual scale 1:500 @ A3

Visual scale 1:200 @ A3

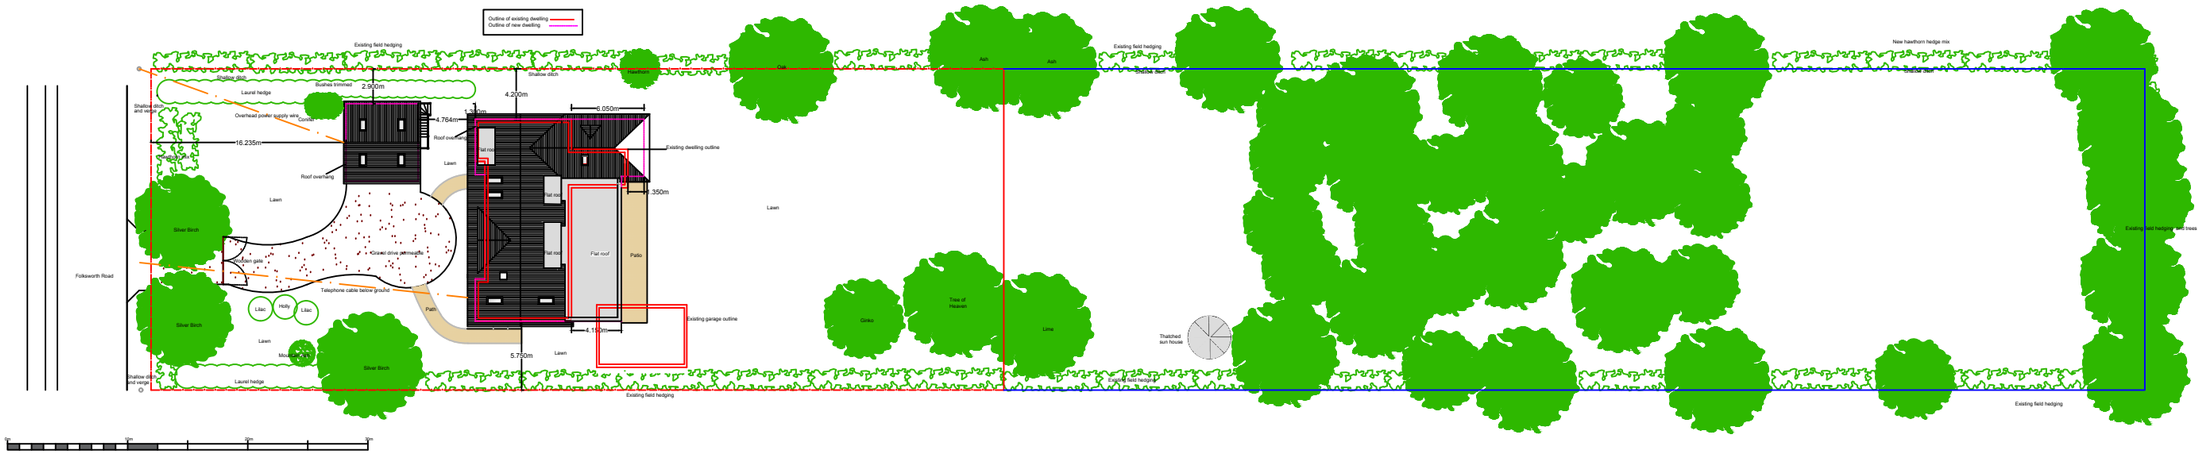

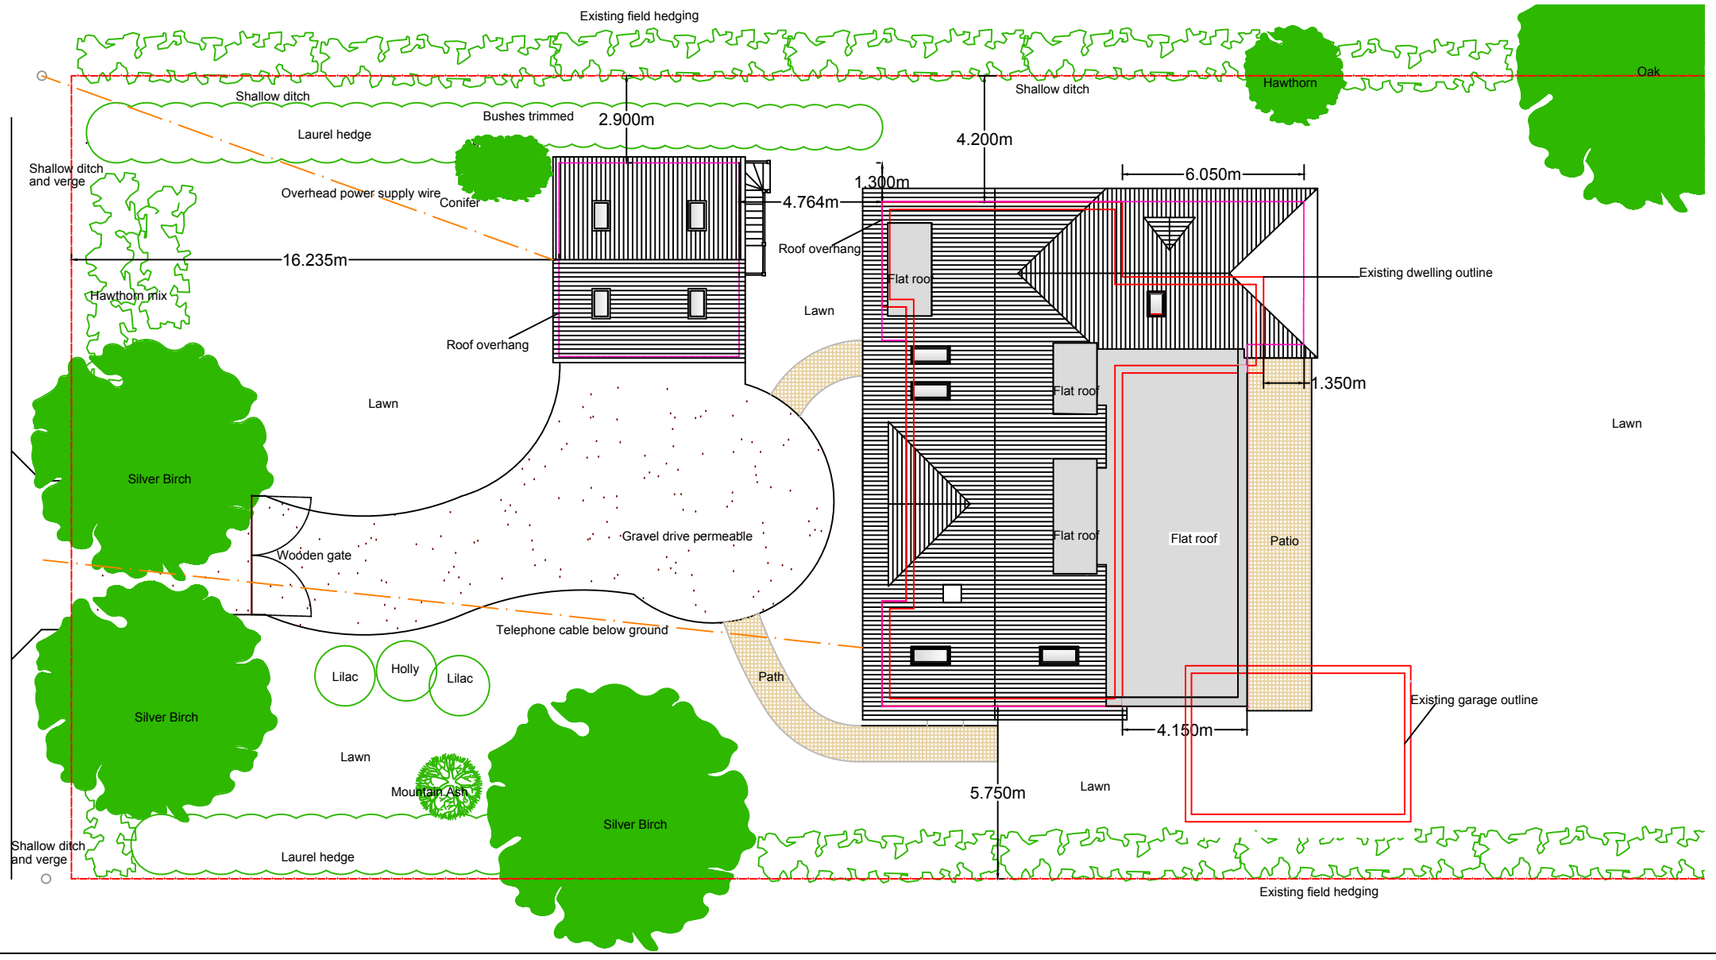

H & R Architectural Consultants

The Barn
Folksworth Road
Norman Cross
Peterborough
PE7 3SR

T: 01733 244557

E: richard.haynes61@btinternet.com


Project:
Extension and alterations to dwelling
at 174 Folksworth Road
Norman Cross PE7 3SR

Drawing:
Proposed block plan

Scale 1:200
1:500

Date: May 2022

Dwg 201

Drawn by RH

Rev