Ingleton Wood LLP shall have no liability to the Employer arising out of any unauthorized modification or amendment to, or any transmission, copy or use of the material, or any proprietary work contained therein, by the Employer, Other Project Team Member, or any other third party.

All dimensions are to be checked and verified on-site by the Main Contractor prior to commencement; any discrepancies are to be reported to the Contract Administrator.

This drawing is to be read in conjunction with all other relevant drawings and specifications

Do Not Scale


© Ingleton Wood LLP




Elevation 1




Elevation 2

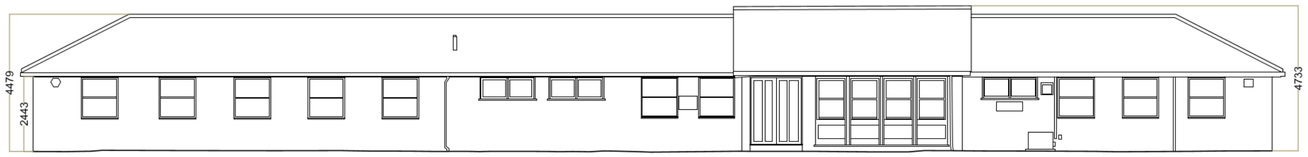

Elevation 3

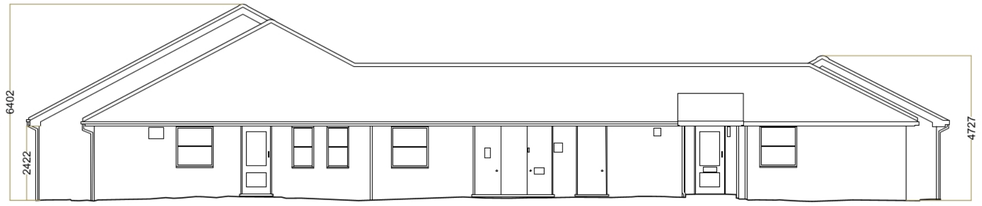


Elevation 4

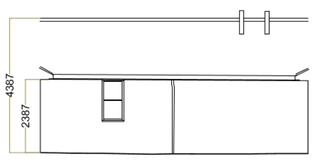


Elevation 5




Elevation 6

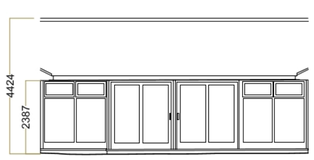


Elevation 7

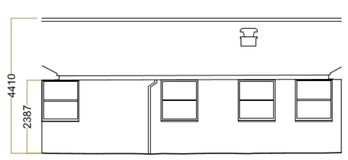

Elevation 8

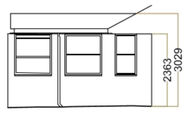


Elevation 9

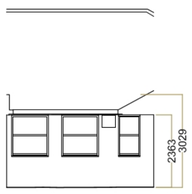


Elevation 10



Elevation 11

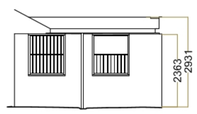

Elevation 12

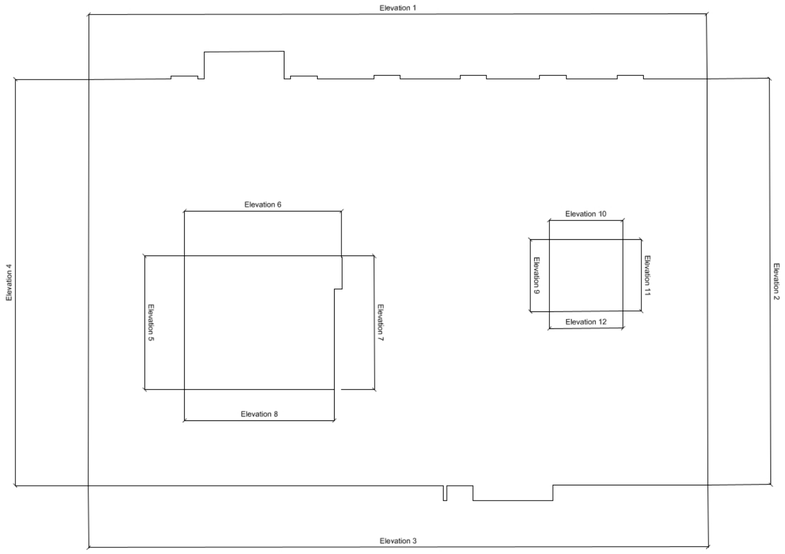

0m 2m 4m 6m 8m

Scale 1:100

Rev	Description	Date	Chk	Apr
P02	Dimesions added	02/12/24	RS	CR
P01	Planning Issue	22/11/24	RS	CR

Project No:	Scale @ A1:	Drawn By:
1000227	1:100	RS

Ingleton Wood — Solving global challenges one building at a time

Project:
Ramsey Health Centre
Mews Close, Ramsey
Huntingdon
PE26 1BP

Client:
Ramsey Health Centre

Title:
Existing Building Elevations

Drawing Number:
1000227-IWD-XX-00-DR-A-0200

Status:	Purpose of Issue:	Revision:
D5	Planning	P02