




ELEVATION LOCATION KEY
Scale 1:500

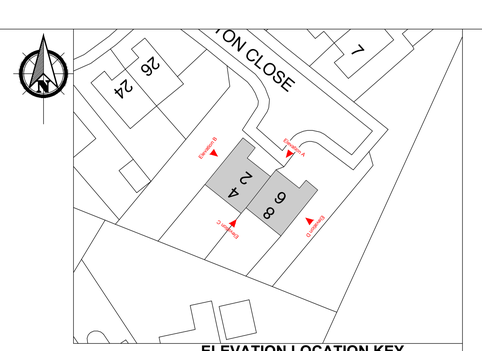

2-8 LUDDINGTON CLOSE
EXISTING ELEVATION
VIEW A
1:50

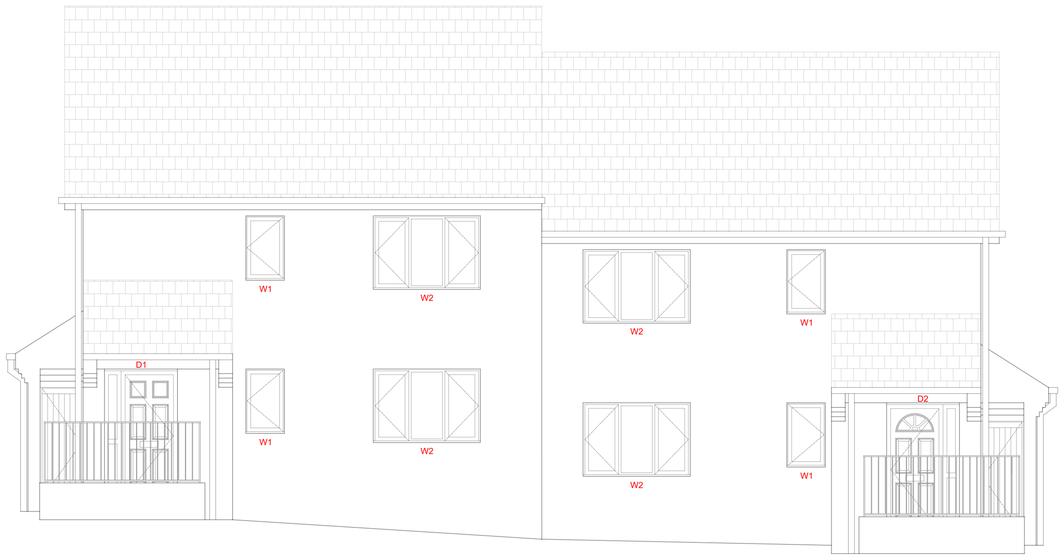

2-8 LUDDINGTON CLOSE
EXISTING ELEVATION
VIEW B
1:50

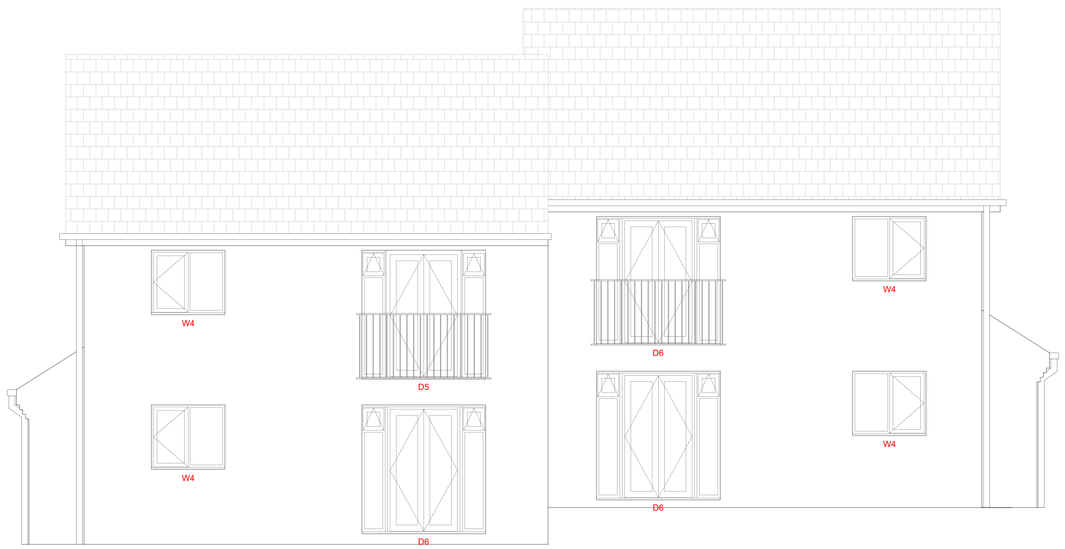

2-8 LUDDINGTON CLOSE
EXISTING ELEVATION
VIEW C
1:50



2-8 LUDDINGTON CLOSE
EXISTING ELEVATION
VIEW D
1:50

1m 0 1 2 3 4 5m
Scale 1:50

PLANNING ISSUE

Rev.	Description.	Date.

Do not scale from this drawing. Dimensions to be verified on site by contractor prior to commencement of work.

This drawing is the copyright of the practice and may not be reproduced in part or in whole without the prior written consent of the practice.
© 2026 Faithorn Farrell Timms LLP

Faithorn Farrell Timms

Central Court
1 Knoll Rise
ORPINGTON
Kent BR6 0JA
T 01689 885080
F 01689 885081

Client
METROPOLITAN THAMES VALLEY HOUSING

Project
2-8 LUDDINGTON CLOSE
GREAT PAXTON, ST NEOTS
PE19 6YS

Drawing Title
EXISTING ELEVATIONS

Date	Scale
28/07/2026	1:50 @ A1
Drawn By	**Checked By**
LB	HS
Project No.	**Drawing No. Rev.**
PR-11385	2