
Location Plan

Site Address: **Waresley Cricket Club, Waresley Cricket Club, Manor Farm Road, Waresley, SG19 3BX**

PlanningPortal

Date Produced: **02-Sep-2026**

Scale: **1:2500 @A4**

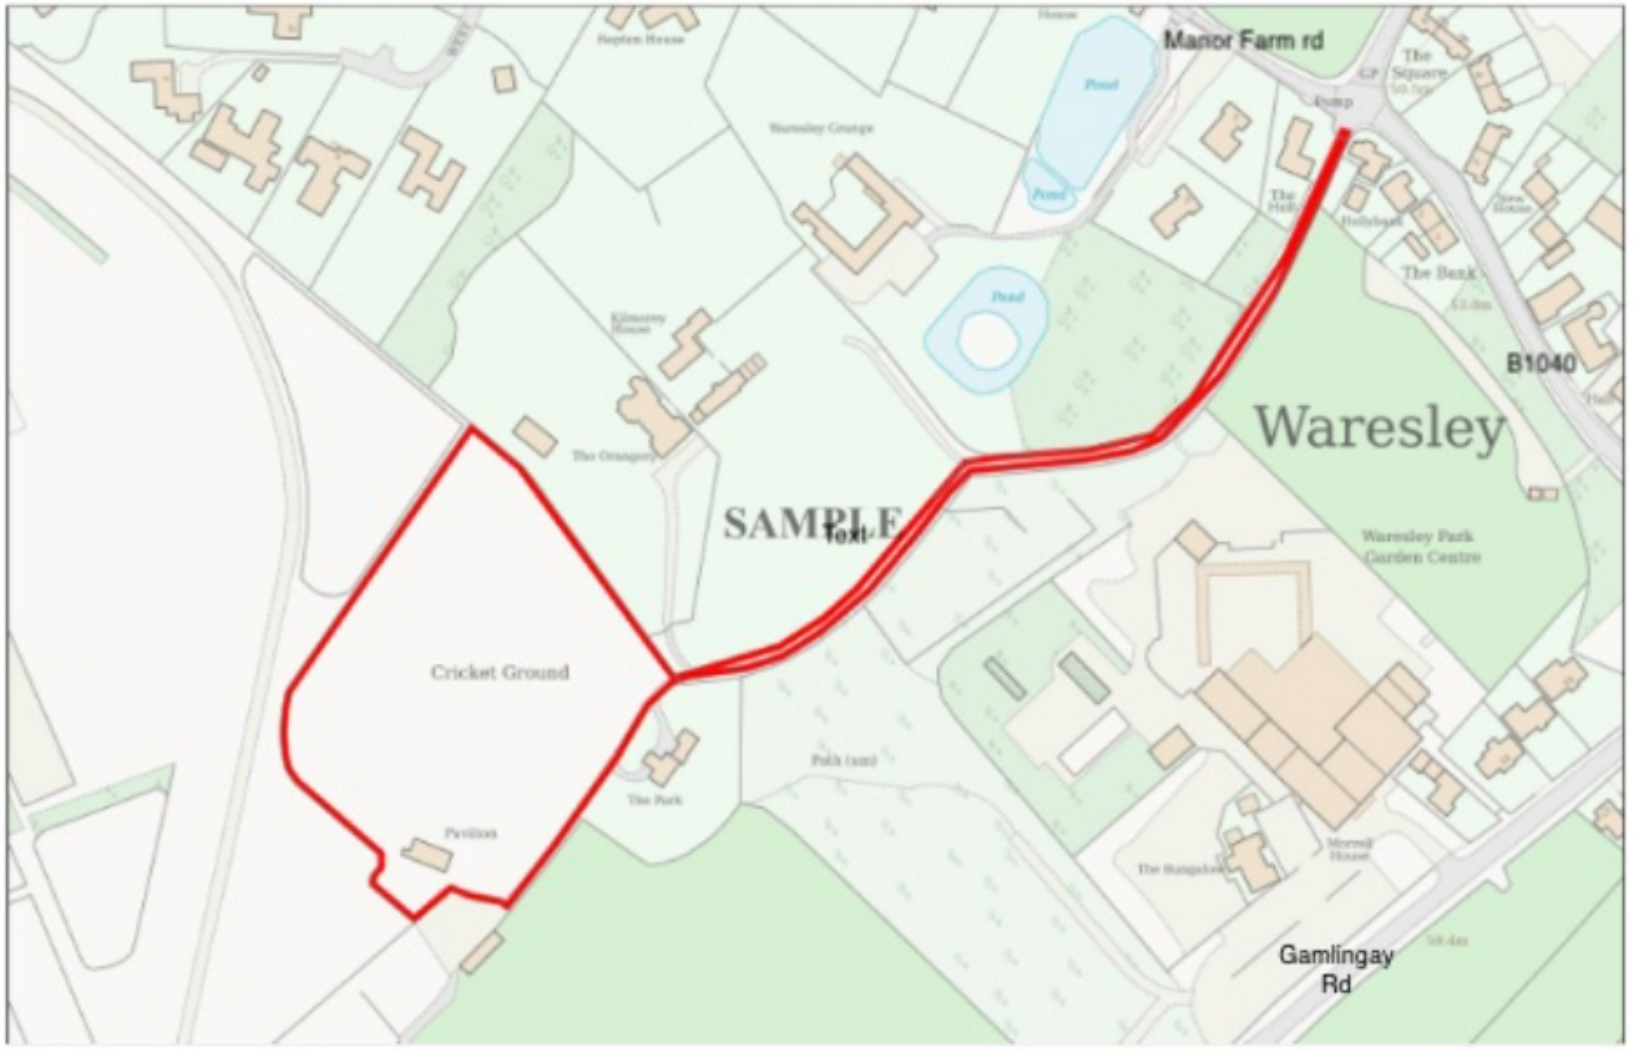

Planning Portal Reference: **PP-15181293v2**

Powered by TerraQuest

© Crown copyright and database rights 2026 OS 100042766