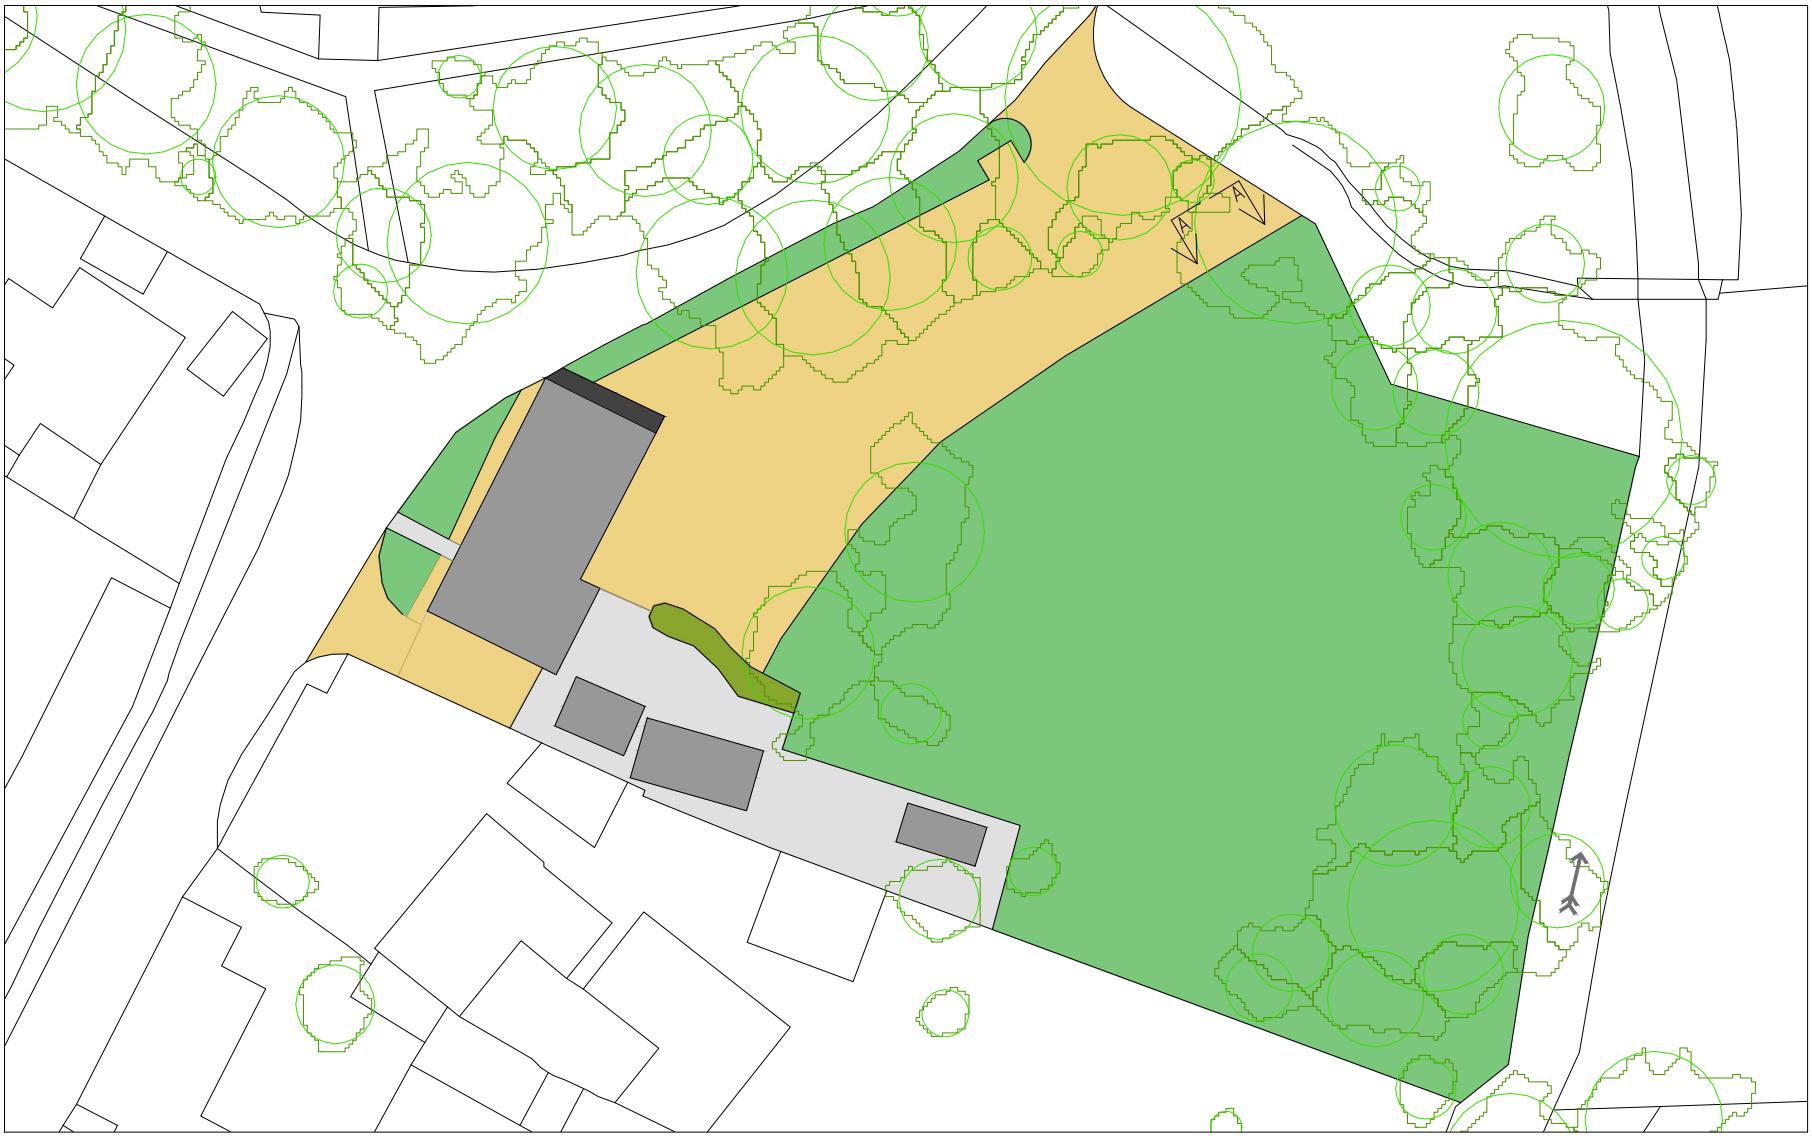


REV	DESCRIPTION	REV BY	APP	DATE
-	-	-	-	-

ADDRESS THE CROWN INN BRIDGE ROAD, BROUGHTON, HUNTINGDON, CAMBRIDGESHIRE PE28 3AY	**PROJECT NAME** THE CROWN INN	**DRAWN BY** KP
	DRAWING TITLE EXISTING BLOCK PLAN	**SCALE (@ A4)** 1 TO 500
	DRAWING NO 068 02	**REV** -

Albanwise Synergy

ALBANWISE SYNERGY LTD,
BUILDING FOUR, IMPERIAL PLACE,
ELSTREE WAY, BOREHAMWOOD,
HERTS, WD6 1JN