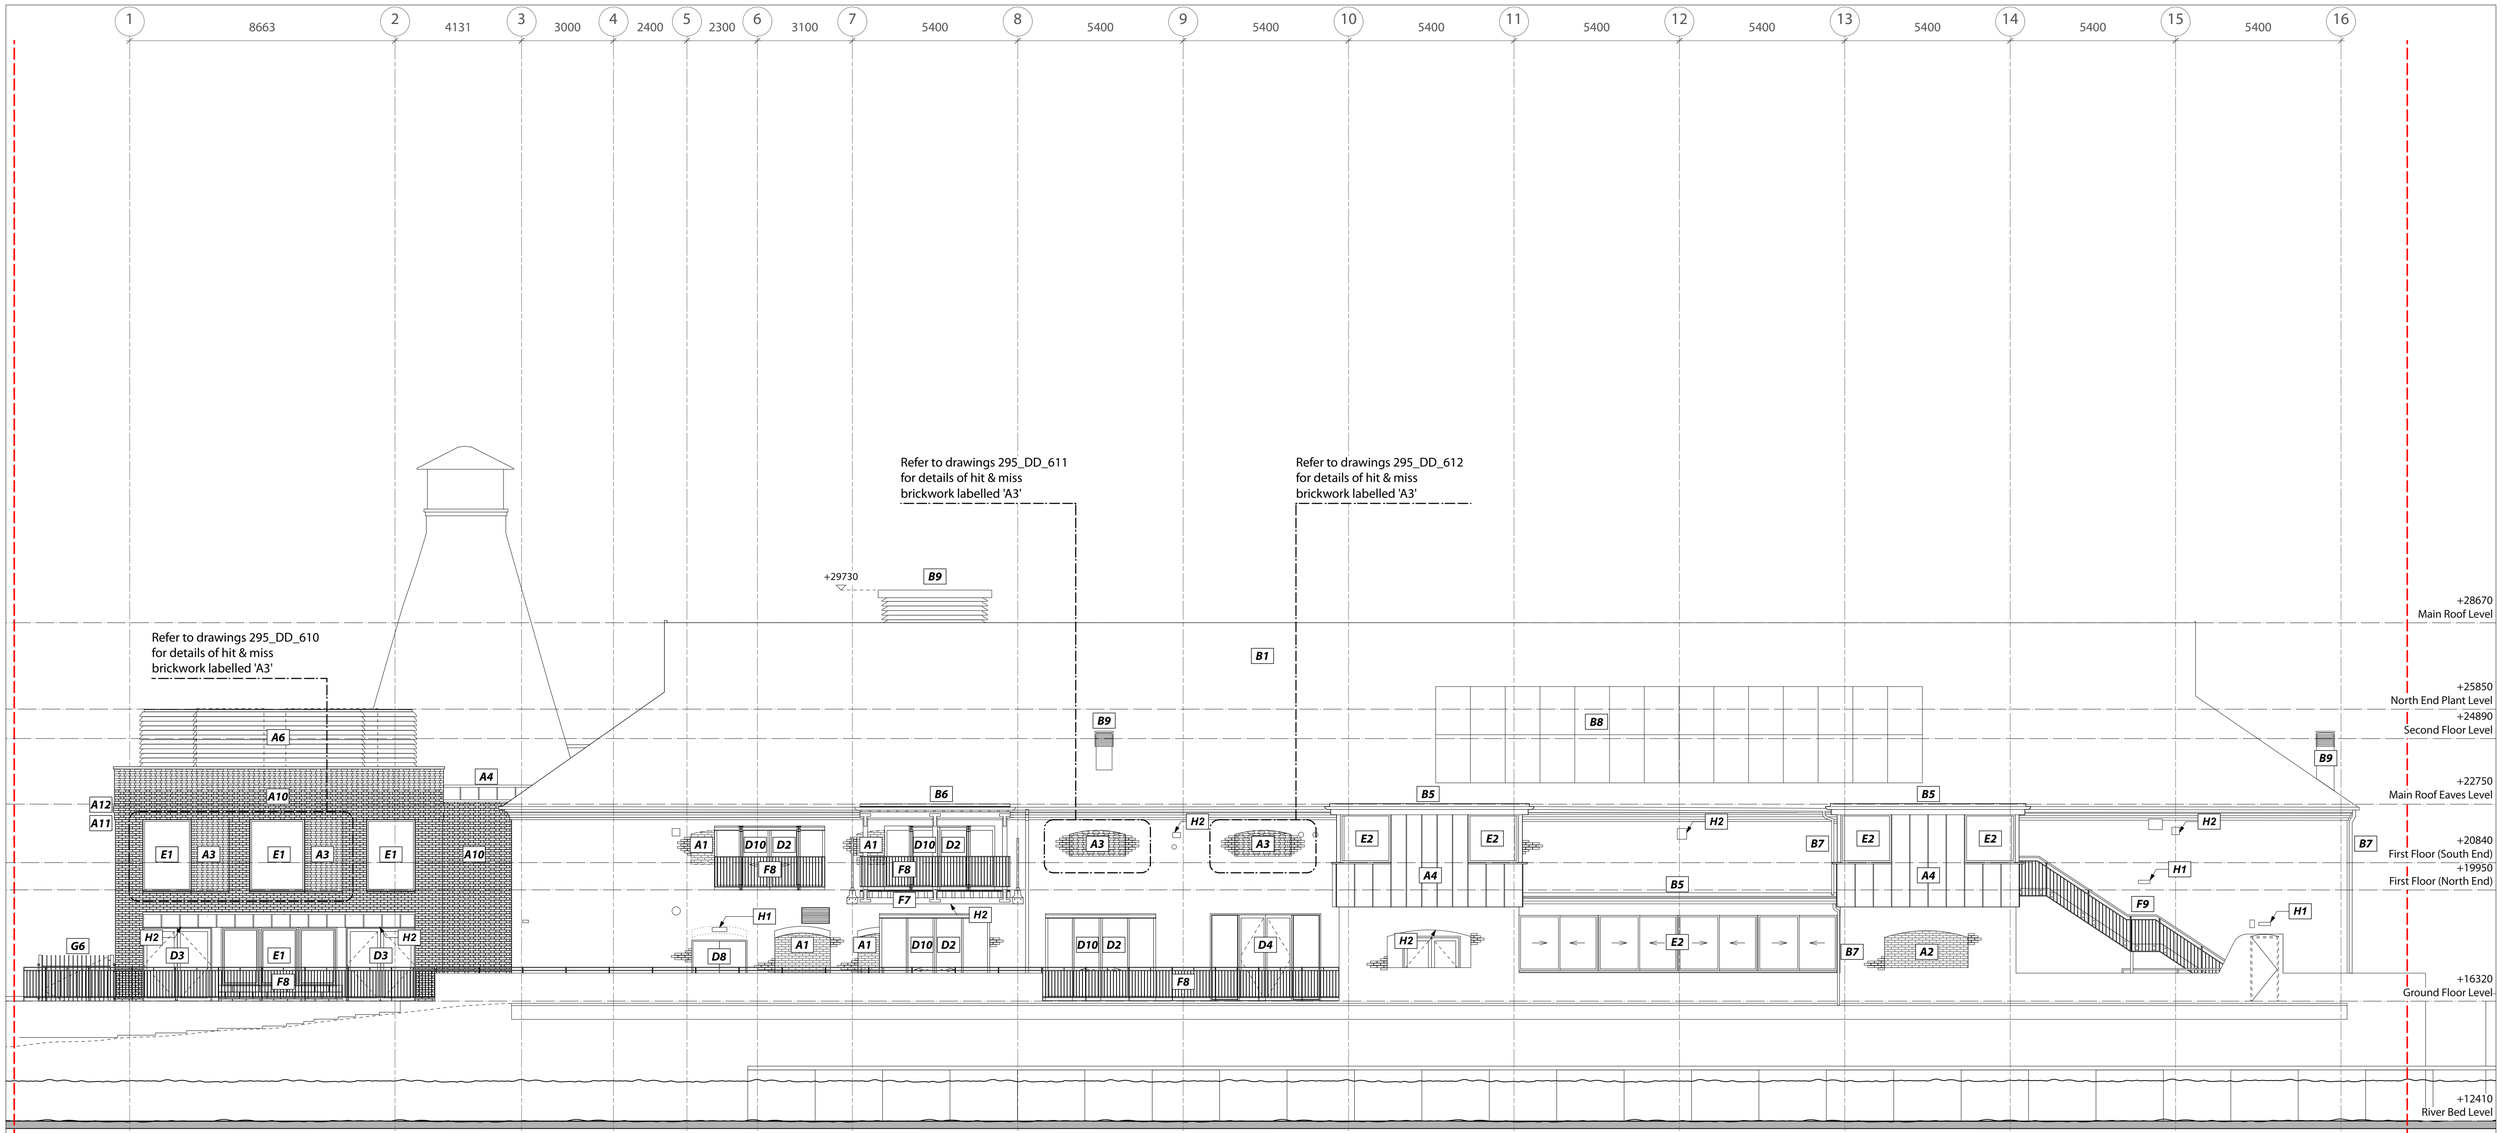


AOC Architecture Ltd
Unit 61, Regent Studios, 8 Andrews Road,
London E8 4QN
t. +44 20 7739 9950
www.theaoc.co.uk studio@theAOC.co.uk

SCALE
0 1 2 3 4 5 M

All dimensions in millimetres unless otherwise stated.
All dimensions to be checked on site.
Do not scale from this drawing except for planning purposes.
Any errors to be reported to the architect immediately.
Copyright reserved.

NOTES
ownership boundary
site boundary

No.	Revision / Issue	Drawn by	Checked by	Date	No.	Revision / Issue	Drawn by	Checked by	Date
P1	Planning Condition Issue	AM	NS	07.02.25					

Project Title
295 St Neots Priory Centre
Priory Lane, Saint Neots, PE19 2BH

Drawing Name	PROPOSED Condition 4D Diagram
Drawing Status	PLANNING
Scale	1:50 @ A1 / 1:100 @ A3
Drawing No.	295_SK250207_07
Rev.	P1