Huntingdonshire District Council

REF. A 1

HUNTINGDONSHIRE DISTRICT COUNCIL

H00004/01

Planning Services

Site Location Plan FOR 10 SANDWICH CLOSE ST IVES.

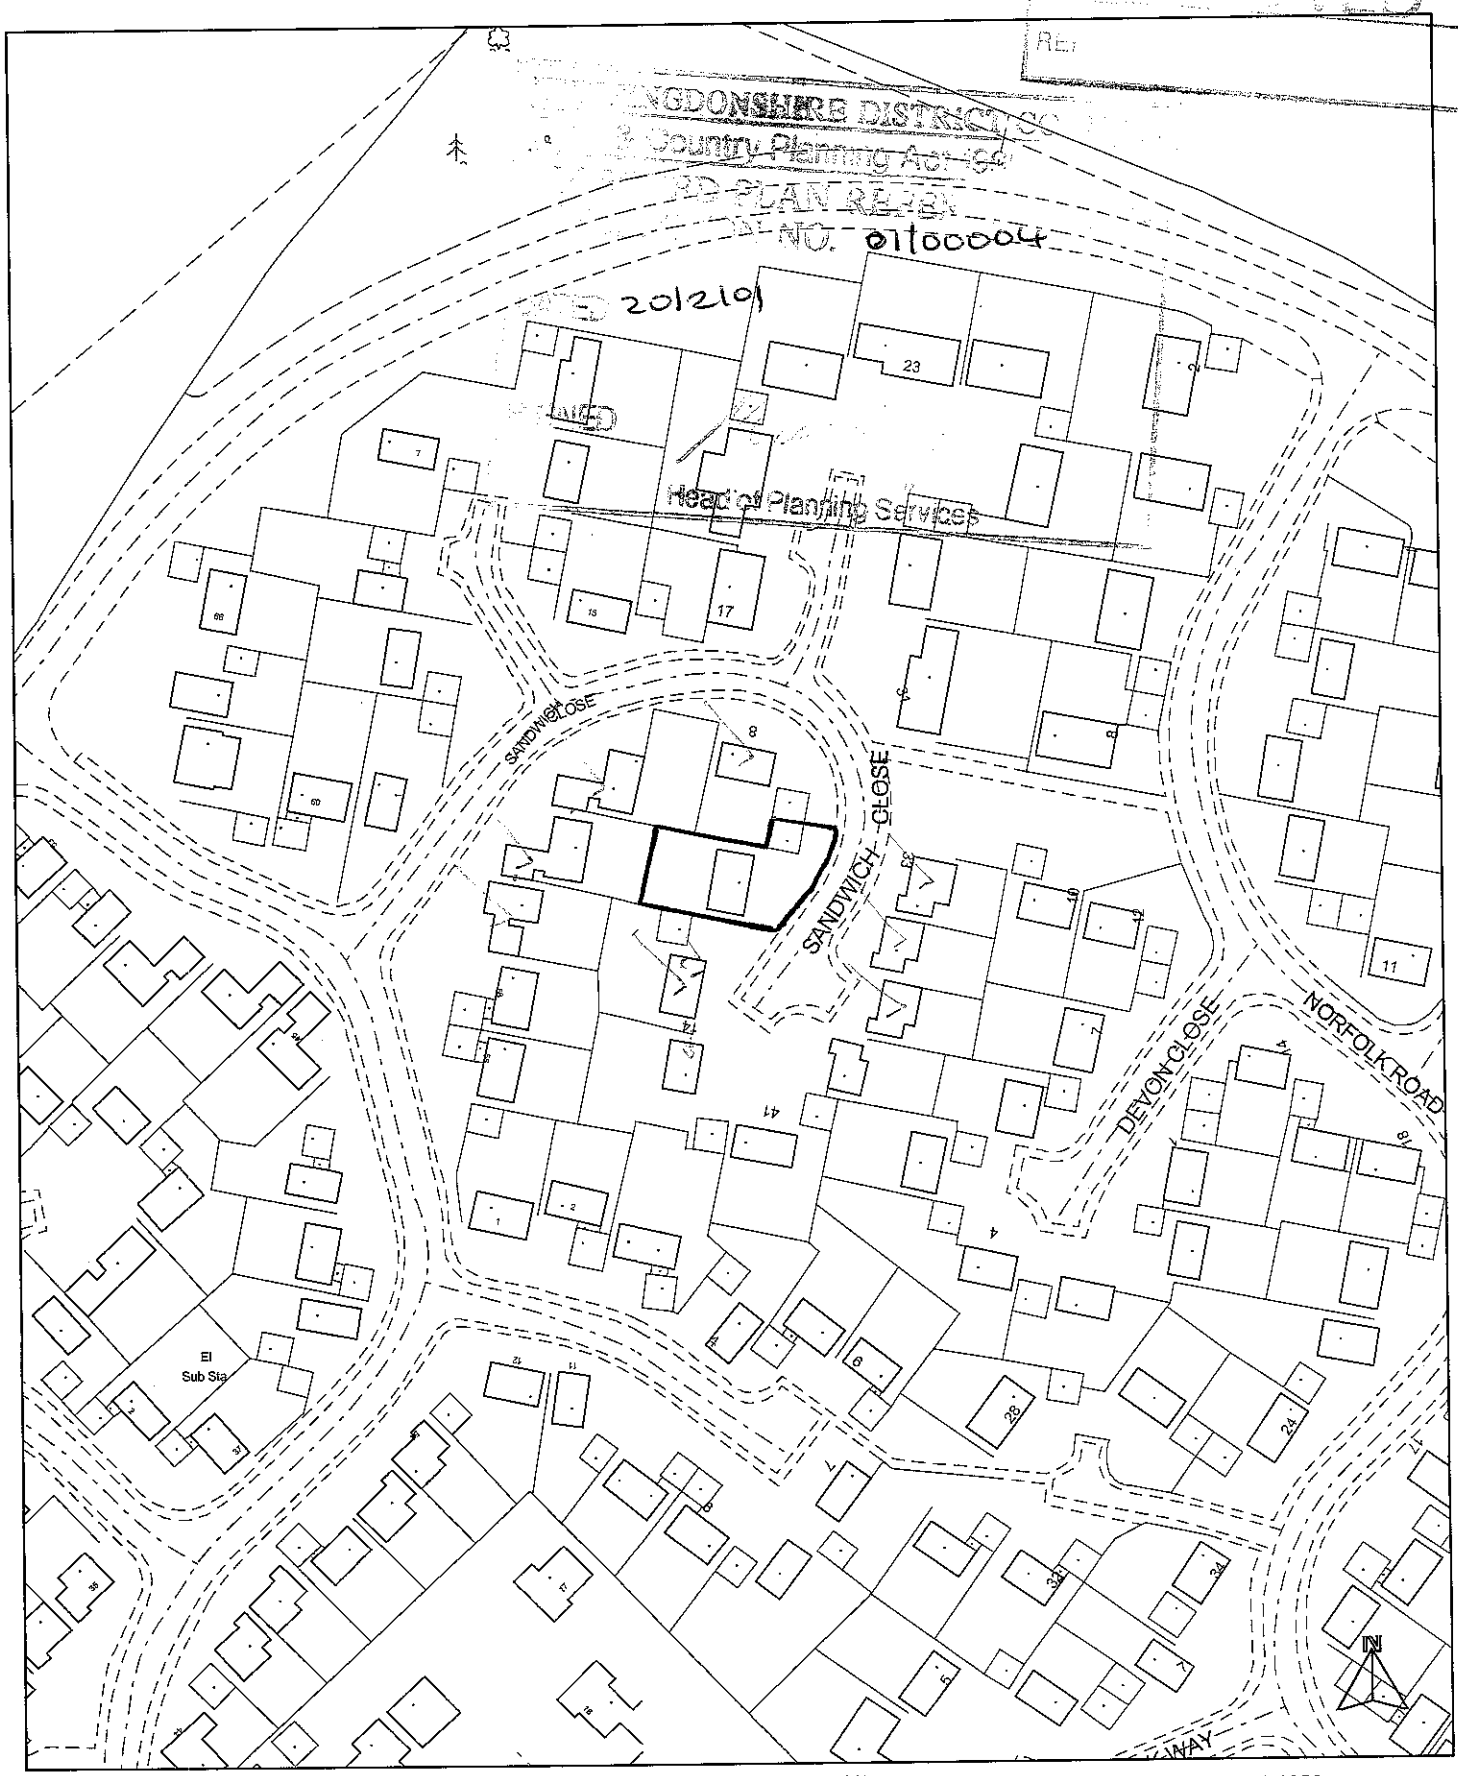

Reproduced from the Ordnance Survey Mapping with the permission of the Controller of Her Majesty's Stationery Office (C) Crown Copyright. Unauthorised reproduction infringes Crown Copyright and may lead to prosecution or civil proceedings. HDC LA07828X.

This copy has been produced specifically for Map Return Scheme purposess. No further copies may be made.

Date: 21/12/2000 Scale 1:1250