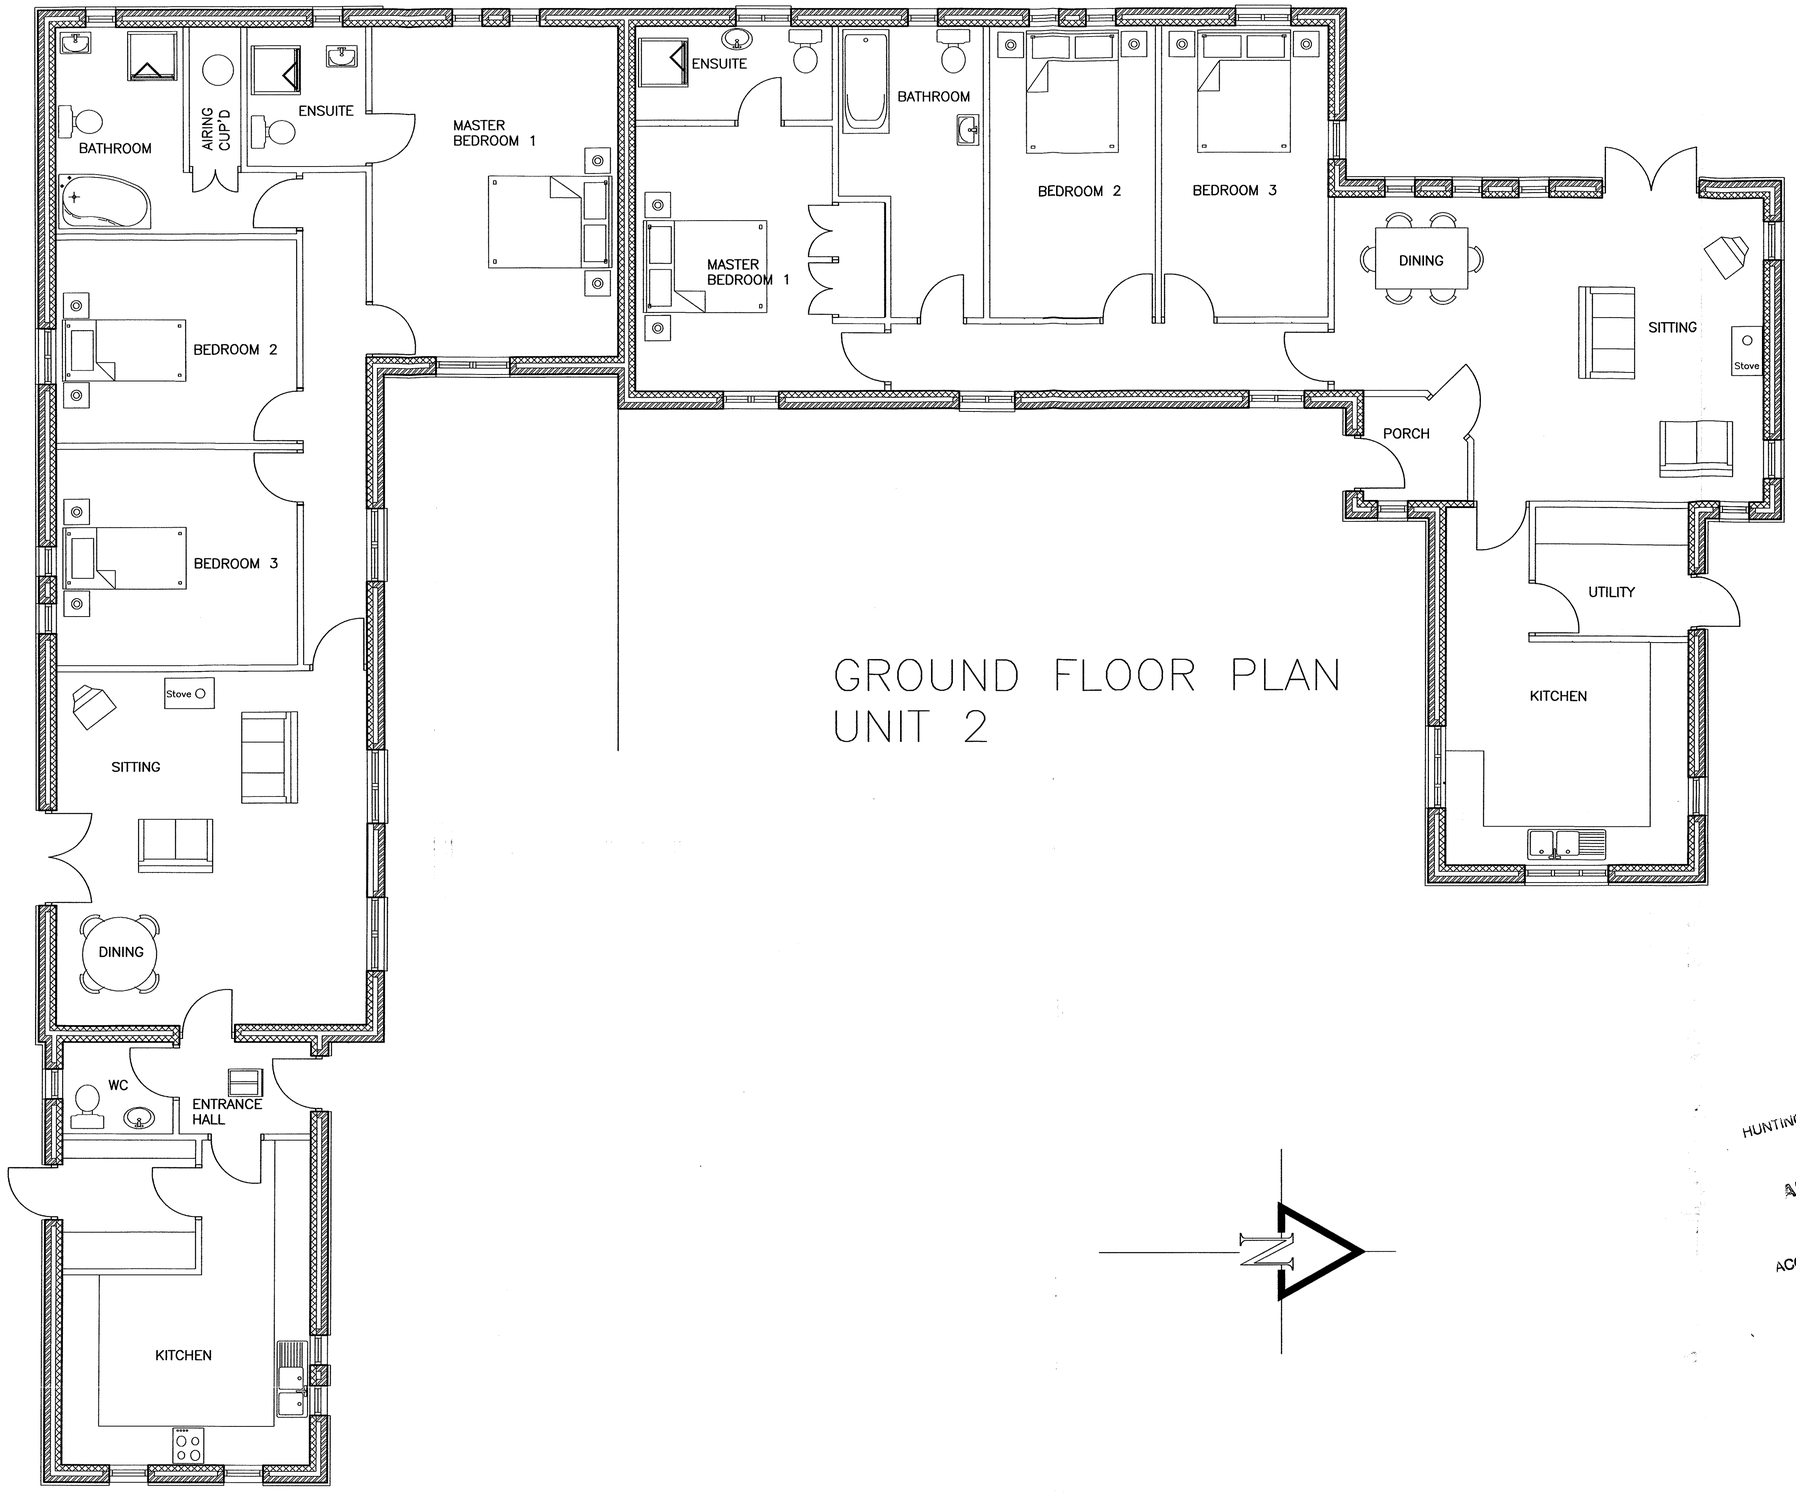

GROUND FLOOR PLAN
UNIT 2

GROUND FLOOR PLAN
UNIT 1

HUNTINGDONSHIRE DISTRICT COUNCIL
AMENDED PLAN
ACCEPTED 16.2.05 DATE

A	Increase in foot print size to make rooms more usable	150	09.04

SMITH-WOOLLEY
www.smith-woolley.co.uk
Collingham, Newark,
Nottinghamshire NG23 7LG
t: 01636 892456 f: 01636 893045
Rural Asset Management · Farm Management · Commercial Property & Facilities Management · Planning & Development Building Surveying & Architectural Design · Estate Agency

CLIENT
E.G.W. THORNHIL

PROJECT
HIGH STREET
OFFORD DARCY
CAMBRIDGE

DRAWING TITLE
PROPOSED PLANS
OF NEW DWELLINGS

EXTERNAL REFERENCES
SWP0202B

DRAWN	CHECKED	SCALE	DATE
T.S.O.		1:50	SEP 04

FILE REFERENCE	DRAWING NUMBER	REVISION
AO1.511	SWP(20)0-02	A