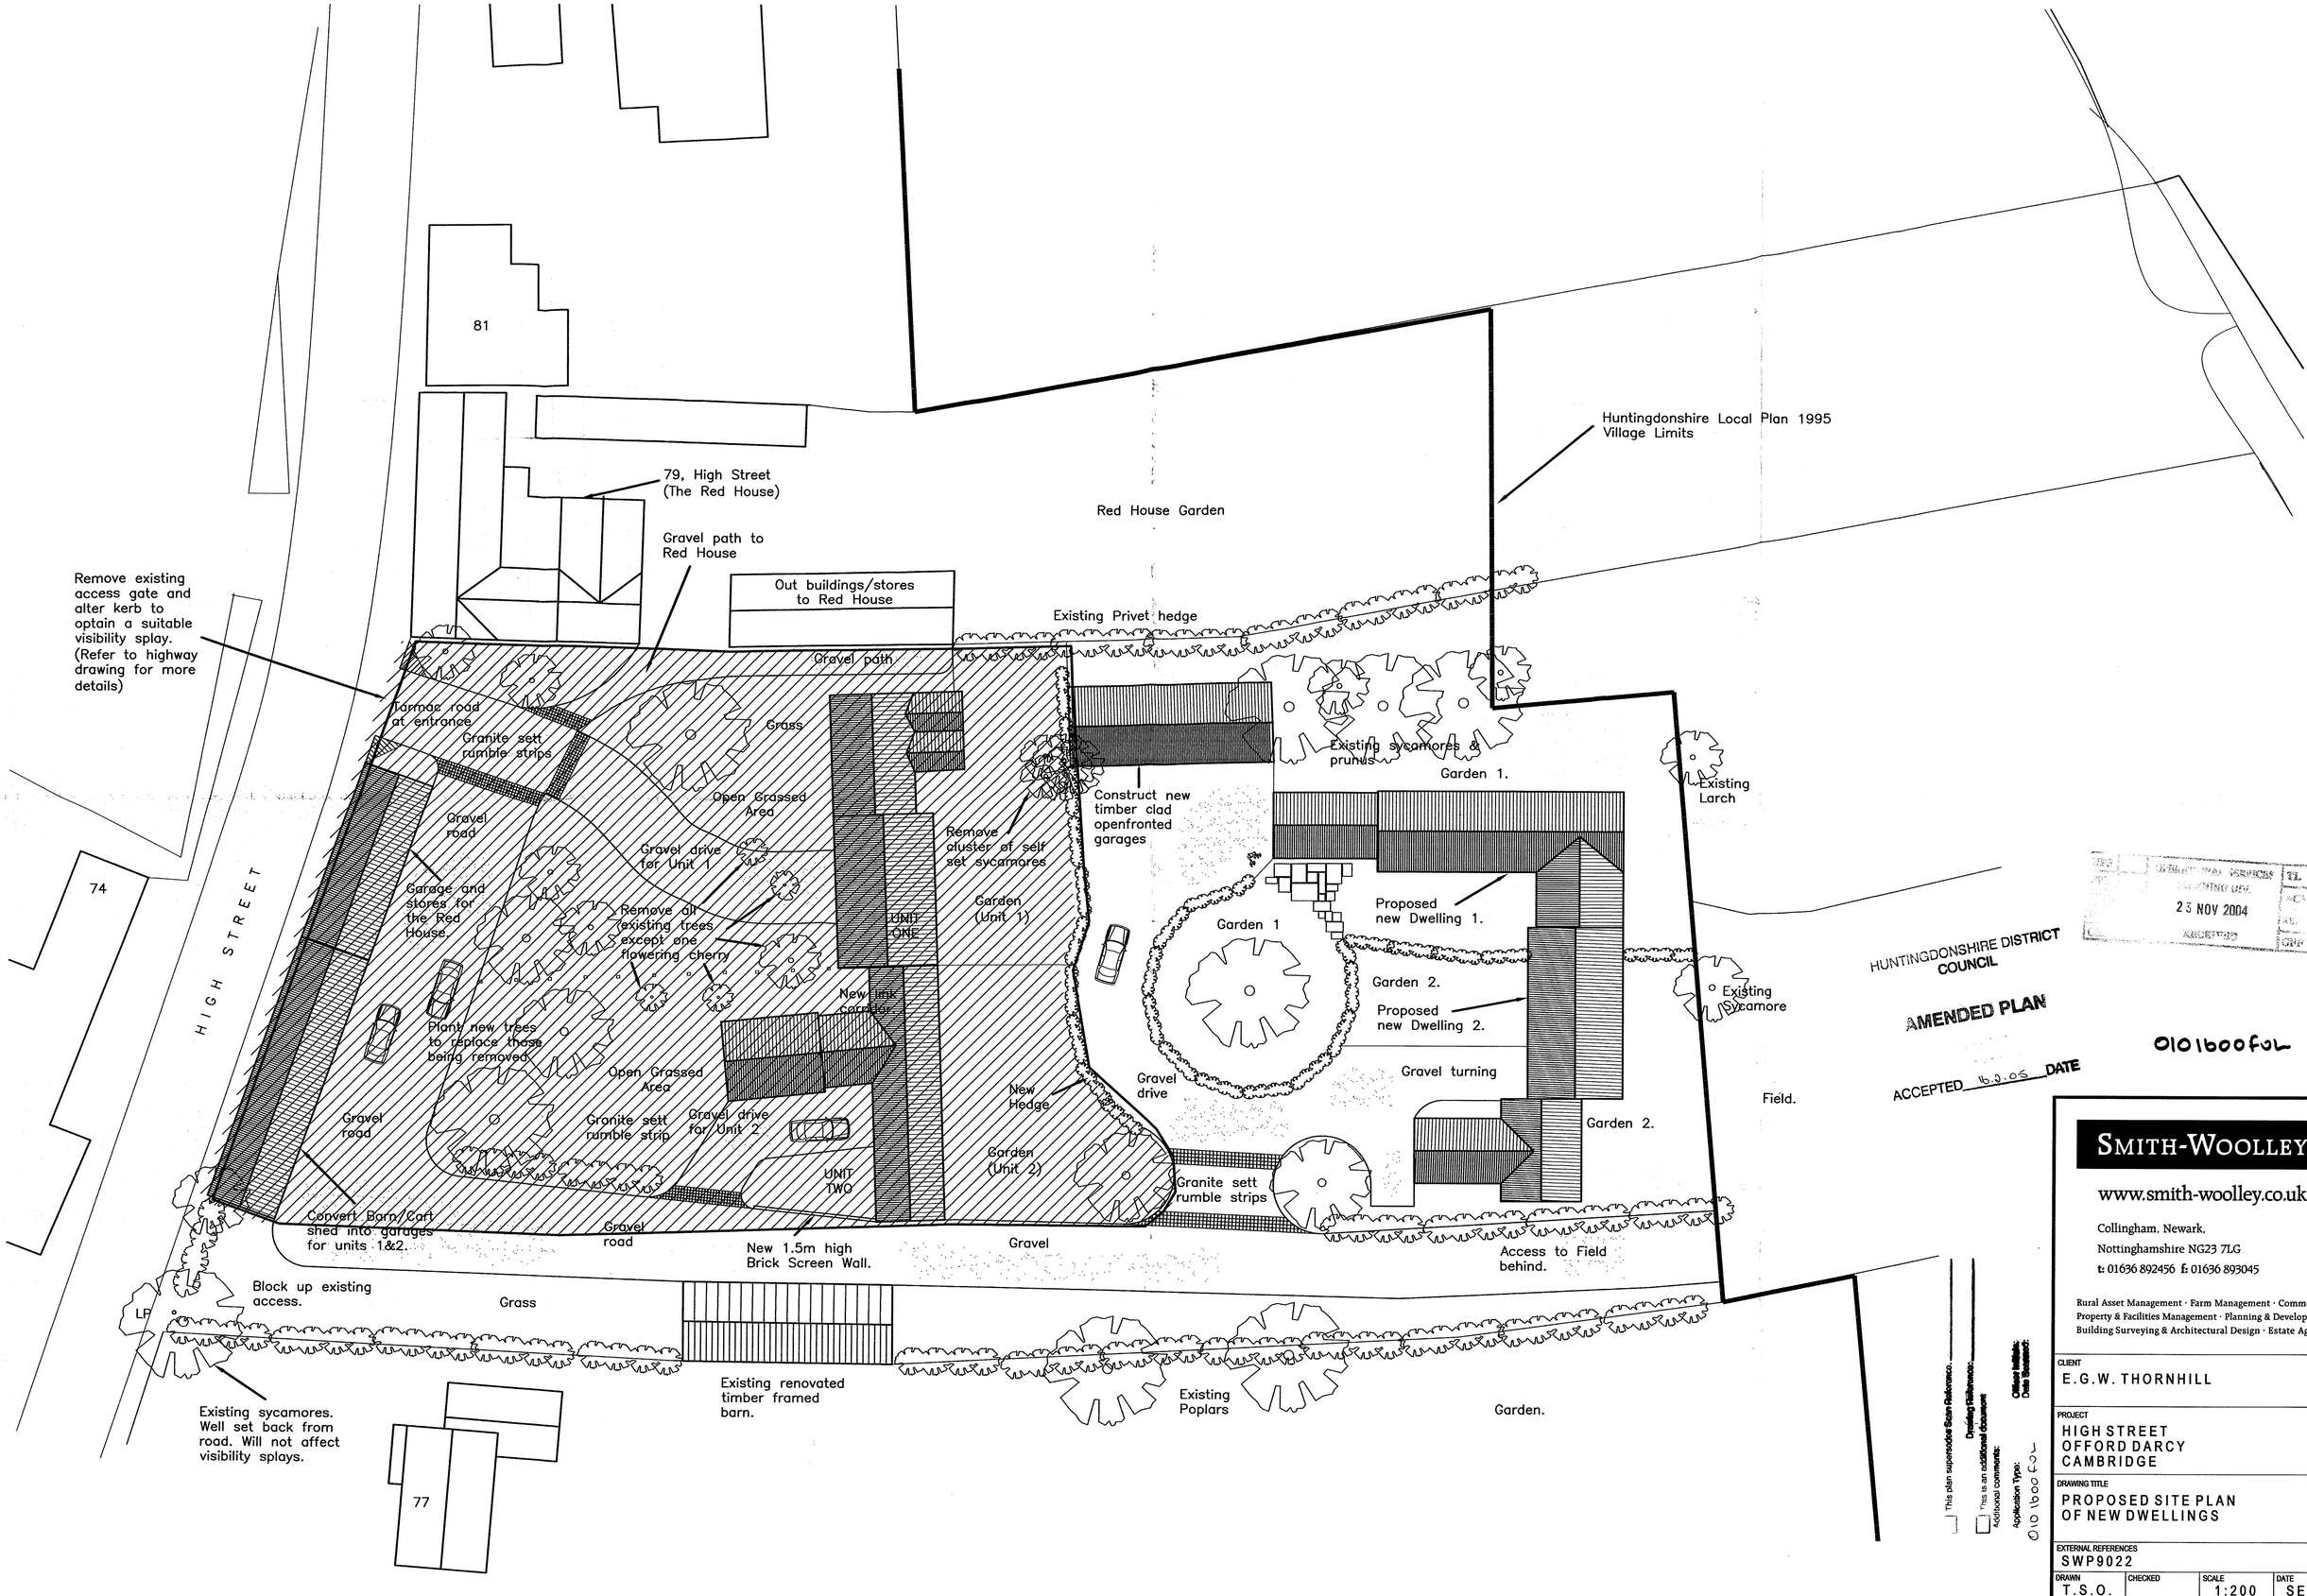

HUNTINGDONSHIRE DISTRICT COUNCIL

23 NOV 2004

AMENDED PLAN

0101600FUL

ACCEPTED 16.9.05 DATE

SMITH-WOOLLEY

www.smith-woolley.co.uk

Collingham, Newark,
Nottinghamshire NG23 7LG
t: 01636 892456 f: 01636 893045

Rural Asset Management · Farm Management · Commercial Property & Facilities Management · Planning & Development Building Surveying & Architectural Design · Estate Agency

CLIENT
E.G.W. THORNHILL

PROJECT
HIGH STREET
OFFORD DARCY
CAMBRIDGE

DRAWING TITLE
PROPOSED SITE PLAN
OF NEW DWELLINGS

EXTERNAL REFERENCES
SWP9022

DRAWN	CHECKED	SCALE	DATE
T.S.O.		1:200	SEP 04

FILE REFERENCE	DRAWING NUMBER	REVISION
AO1.511	SWP(02)9-02	

This plan supersedes Scale Reference:
This is an additional document
Additional comments:
Drawing Reference:
Application Type:
0101600FUL
Officer Initials:
Date Stamped:

©