This drawing is to be checked against all other relevant drawings including those by specialist. Copyright of Henry Mein Partnership DO NOT SCALE

REVISION	DATE	BY	No
Additional notes added.	04/05/05	AH	A
Amended to Land lord Works	09/05/05	RLM	B

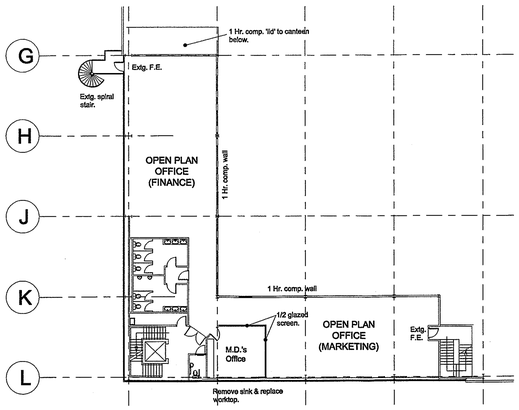

FIRST FLOOR PLAN

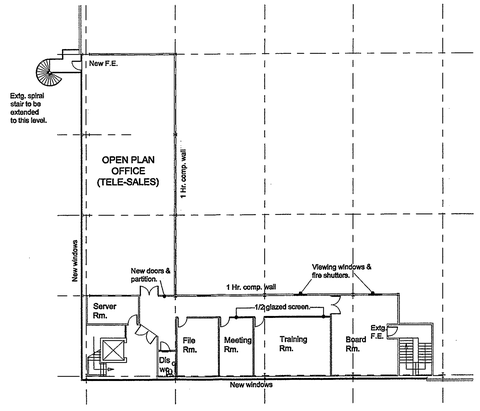

SECOND FLOOR PLAN

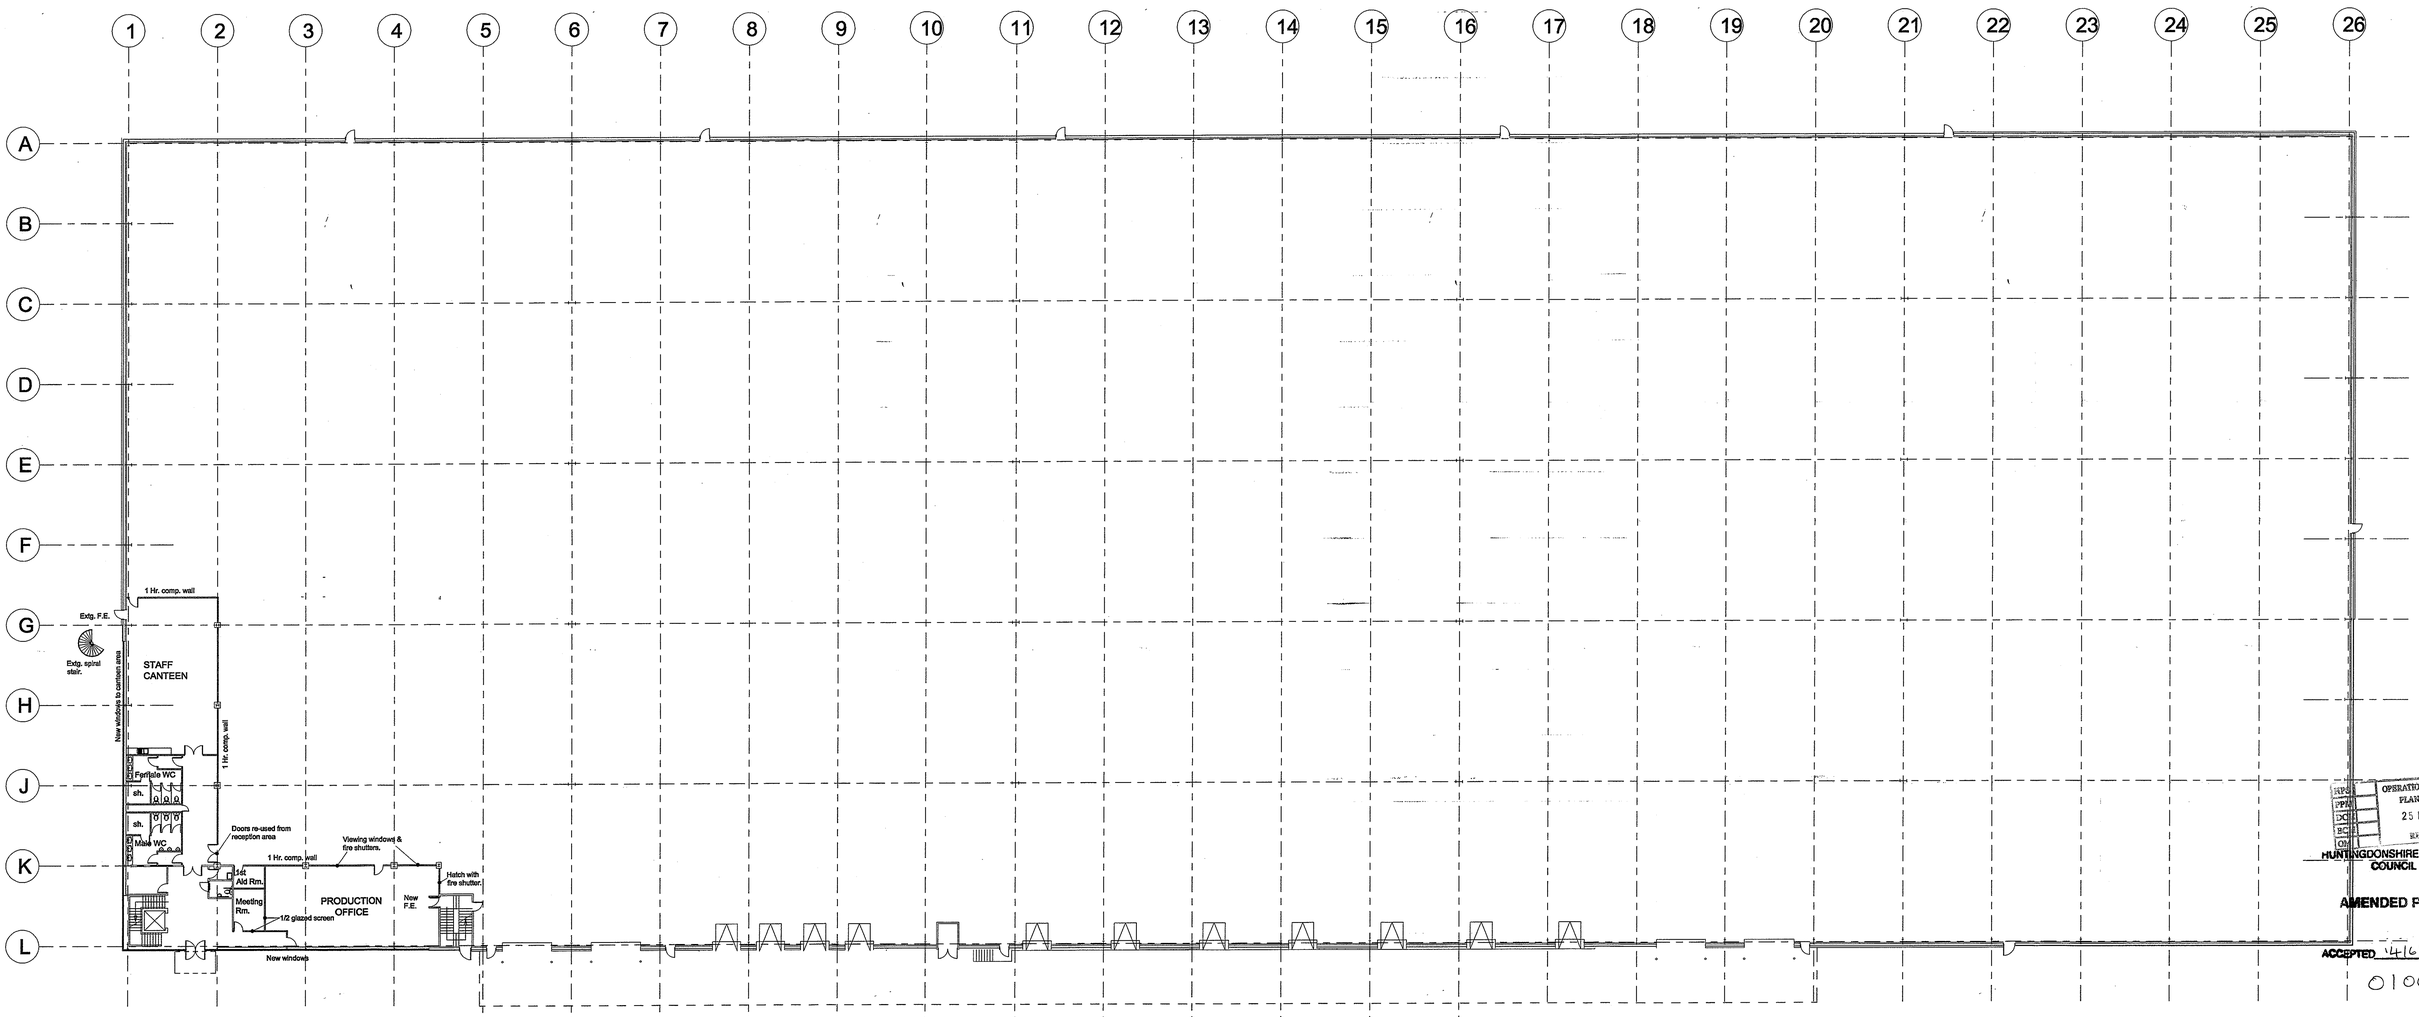

GROUND FLOOR PLAN

OPERATIONAL SERVICES
PLANNING
25 MAY 2005
RECEIVED
HUNTINGDONSHIRE DISTRICT COUNCIL

AMENDED PLAN

ACCEPTED 4/6/05 DATE

01009466

Henry Mein Partnership Architects

PROJECT
ALCONBURY CROSSWAYS
DISTRIBUTION CENTRE
ALCONBURY

CLIENT
BILSDALE PROPERTIES LTD

DRAWING
FLOOR PLANS (Proposed Landlords works)

NUMBER	SCALE	DATE
6000/10 B	1/200	APRIL '05

Henry Mein Partnership
Architects and Development Consultants
12 Clarendon Street
Nottingham NG1 5HQ
Tel 0115 947 0065
Fax 0115 924 0136
E-mail info@henrymein.co.uk
Web www.henrymein.co.uk