This drawing is to be checked against all other relevant drawings including those by specialist. Copyright of Henry Mein Partnership DO NOT SCALE

REVISION	DATE	BY	No

1 2 3 4 5 6

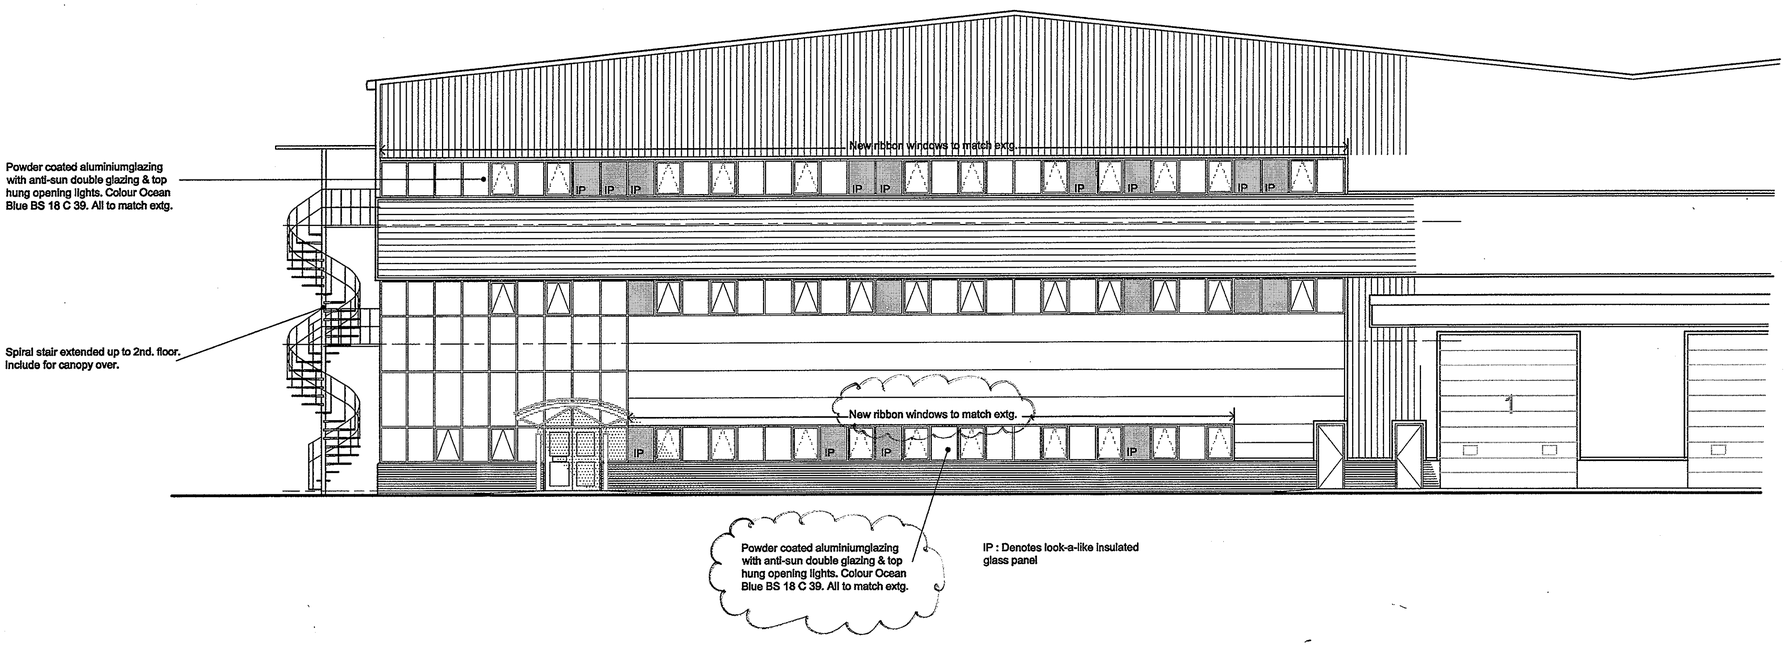

PART FRONT ELEVATION

G H J K L

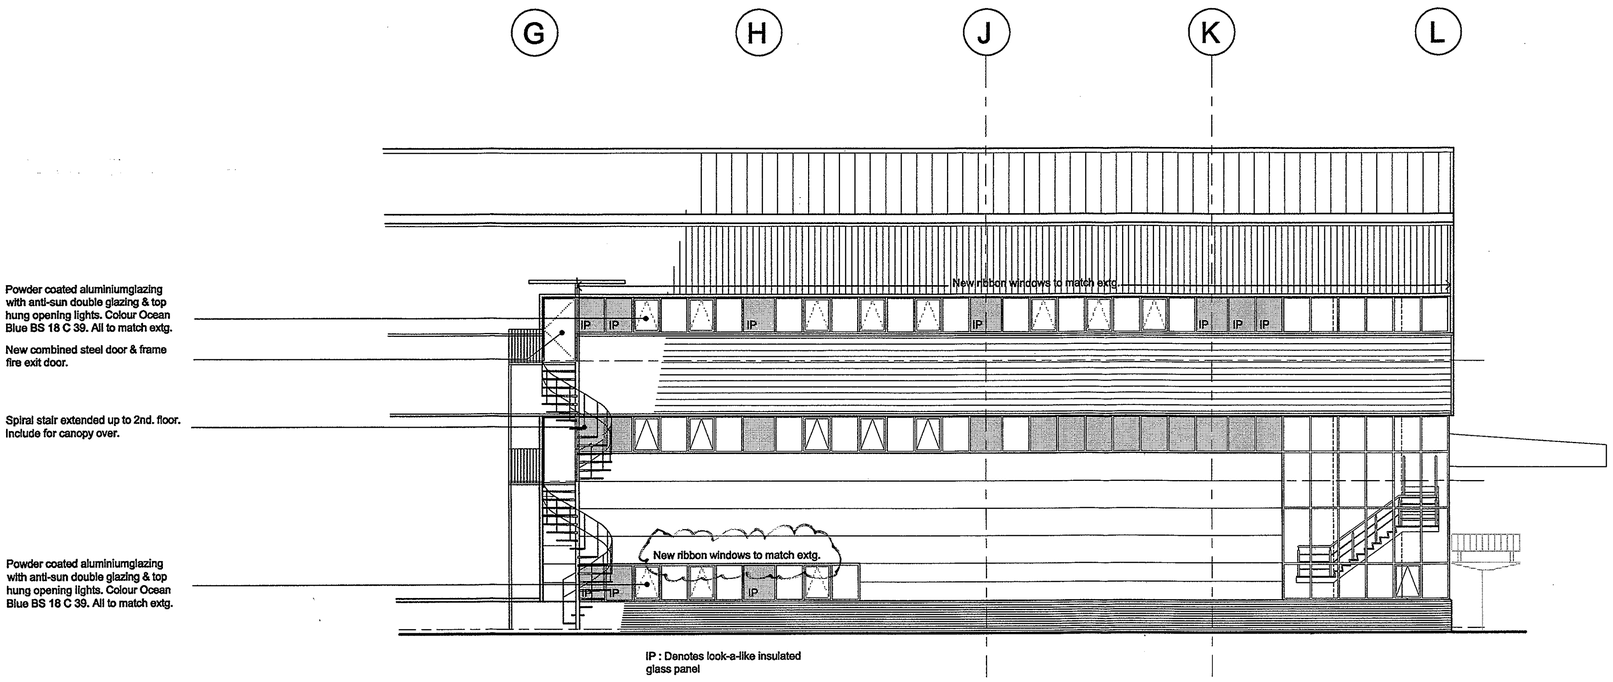

PART SIDE ELEVATION

OPERATIONAL SERVICES PLANNING DIV. 25 MAY 2005 RECEIVED
HPS PPM DCM BCM OM TL ACK

01009447FUL

HUNTINGDONSHIRE DISTRICT COUNCIL

AMENDED PLAN

ACCEPTED 14/6/05 DATE

Henry Mein Partnership Architects

PROJECT
ALCONBURY CROSSWAYS
DISTRIBUTION CENTRE
ALCONBURY

CLIENT
BILSDALE PROPERTIES LTD

DRAWING
ELEVATIONS (Proposed Landlords works)

NUMBER	SCALE	DATE
6000/11	1/200	MAY '05

Henry Mein Partnership
Architects and Development Consultants
12 Clarendon Street
Nottingham NG1 5HQ
Tel 0115 947 6065
Fax 0115 924 0136
E-mail info@henrymein.co.uk
Web www.henrymein.co.uk