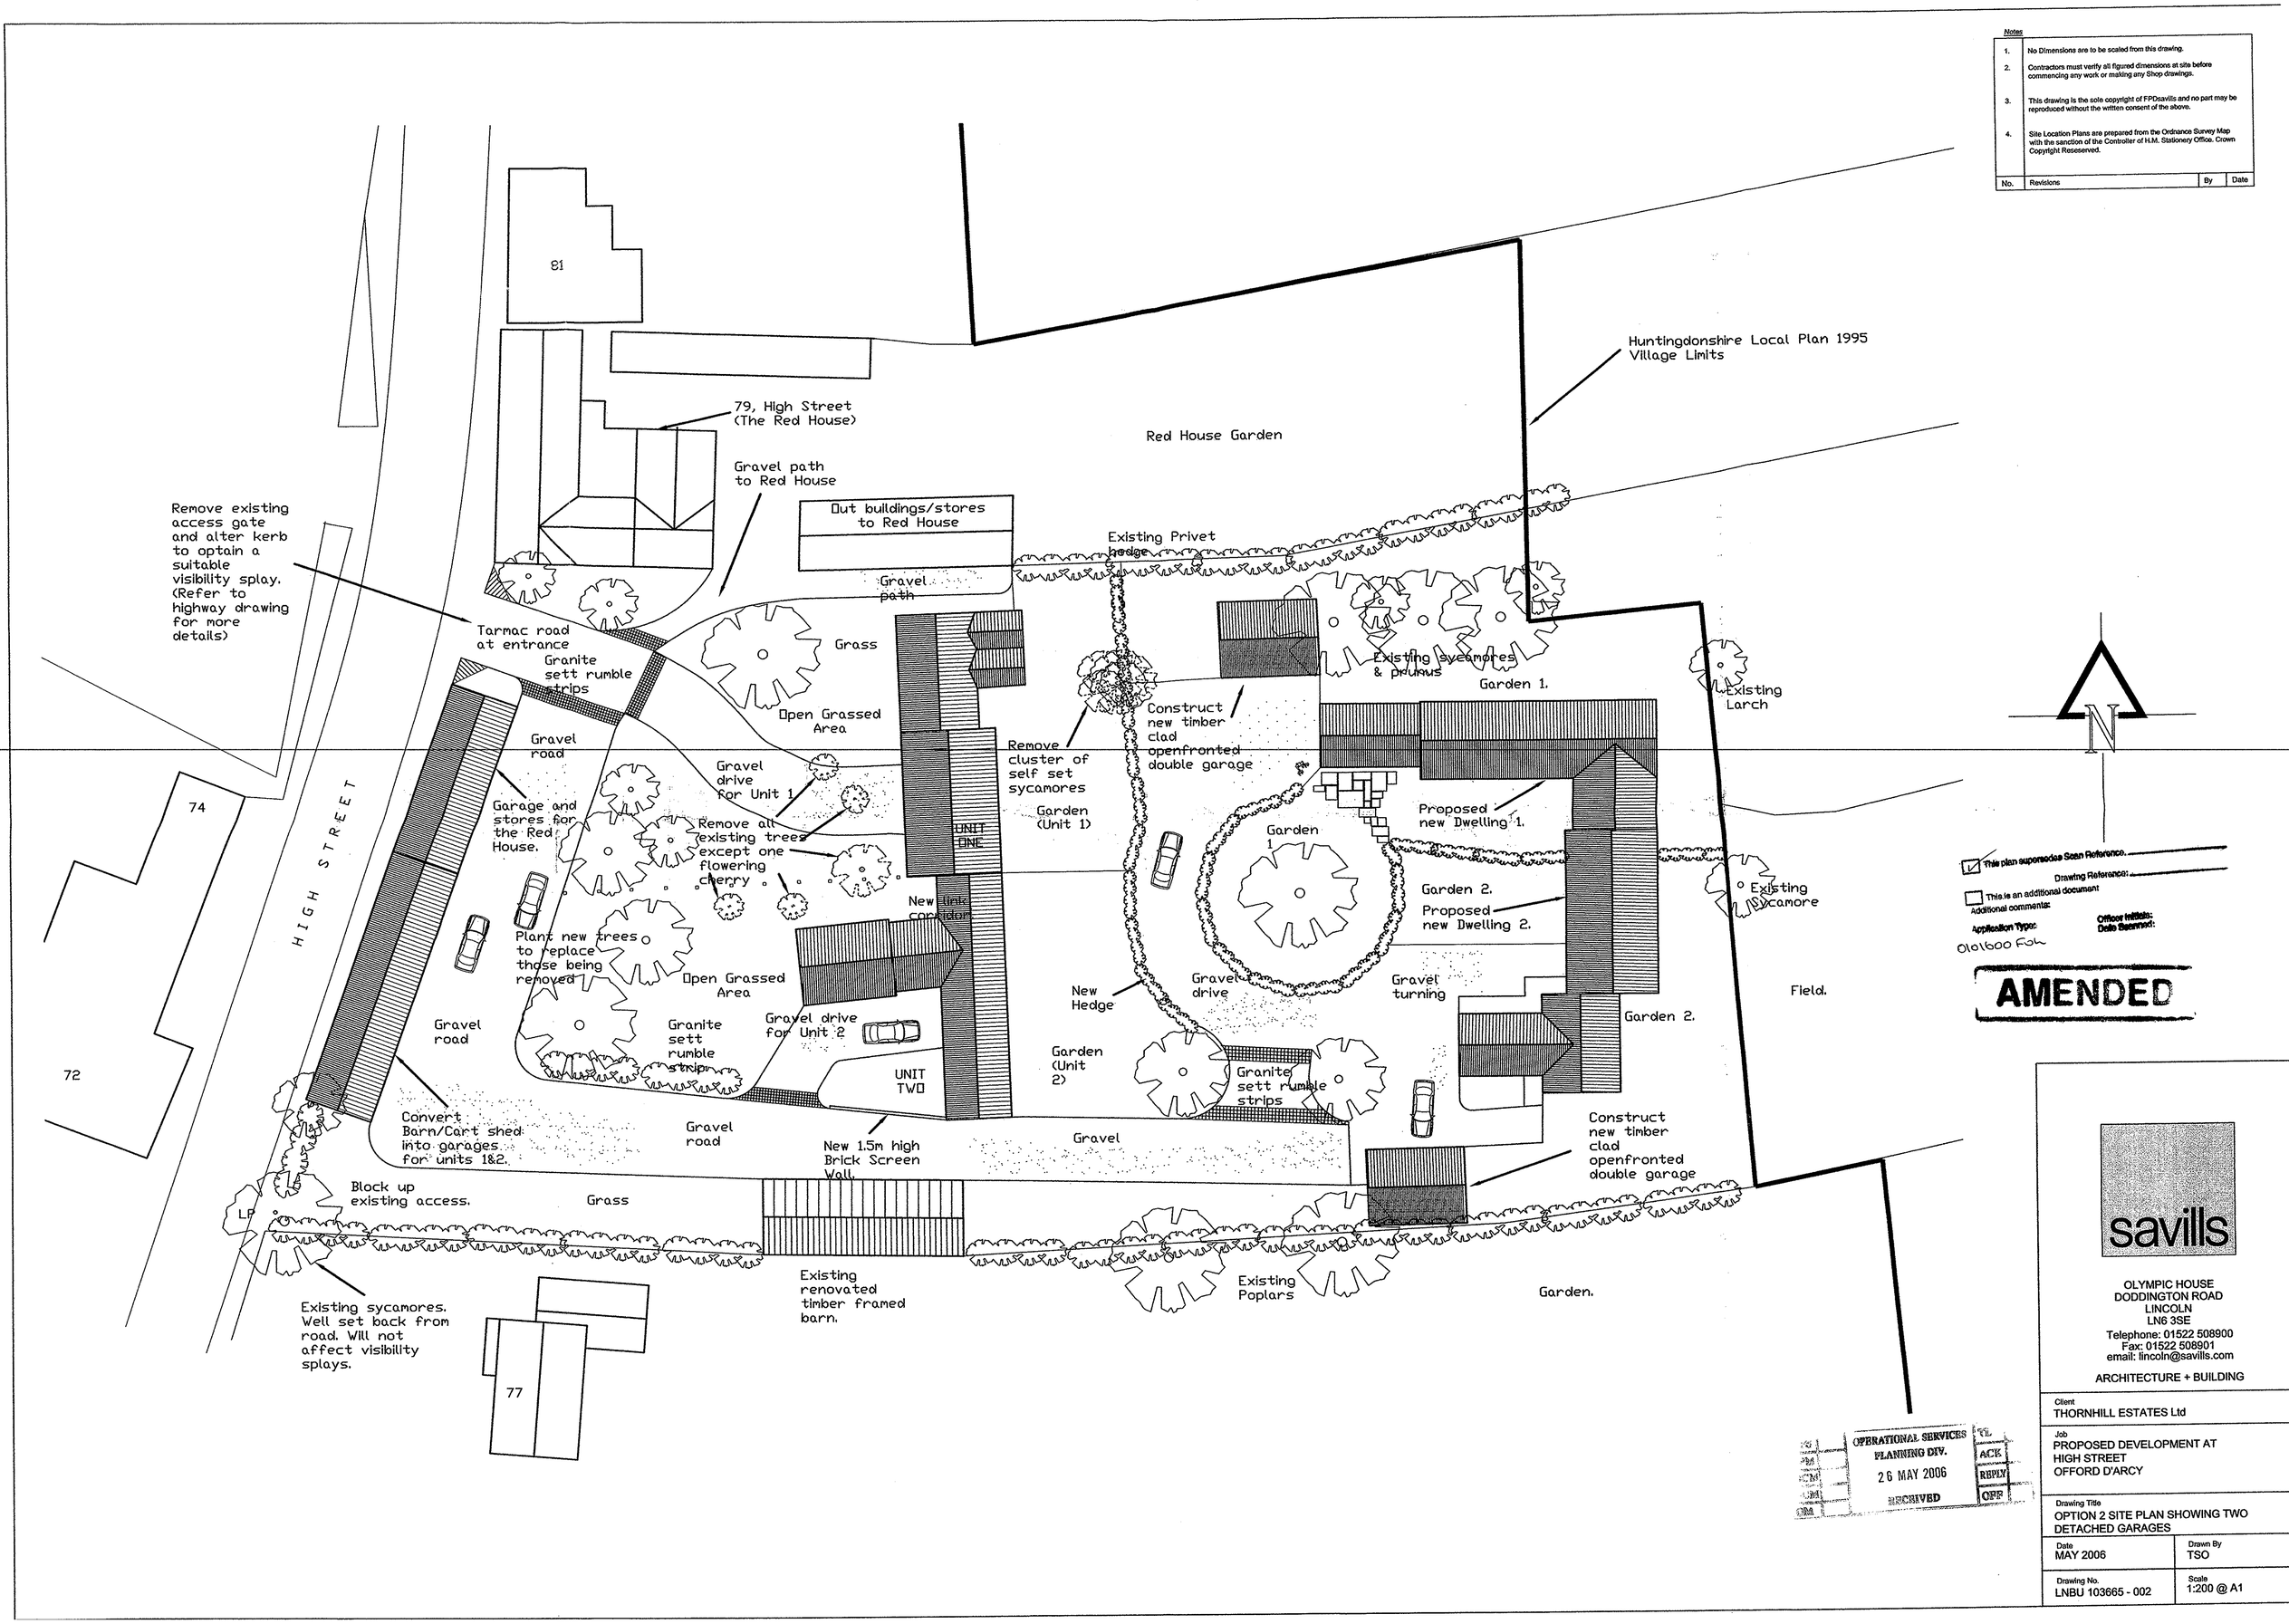

Notes

1. No Dimensions are to be scaled from this drawing.
2. Contractors must verify all figured dimensions at site before commencing any work or making any Shop drawings.
3. This drawing is the sole copyright of FPDsavills and no part may be reproduced without the written consent of the above.
4. Site Location Plans are prepared from the Ordnance Survey Map with the sanction of the Controller of H.M. Stationery Office. Crown Copyright Reseserved.

No.	Revisions	By	Date

This plan supersedes Scan Reference.
Drawing Reference:
This is an additional document
Additional comments:
Application Type: 0101600 FoH
Officer Initials:
Date Scanned:

AMENDED

OPERATIONAL SERVICES PLANNING DIV. 26 MAY 2006 RECEIVED

savills

OLYMPIC HOUSE
DODDINGTON ROAD
LINCOLN
LN6 3SE
Telephone: 01522 508900
Fax: 01522 508901
email: lincoln@savills.com

ARCHITECTURE + BUILDING

Client
THORNHILL ESTATES Ltd

Job
PROPOSED DEVELOPMENT AT HIGH STREET OFFORD D'ARCY

Drawing Title
OPTION 2 SITE PLAN SHOWING TWO DETACHED GARAGES

Date	Drawn By
MAY 2006	TSO
Drawing No.	Scale
LNBU 103665 - 002	1:200 @ A1