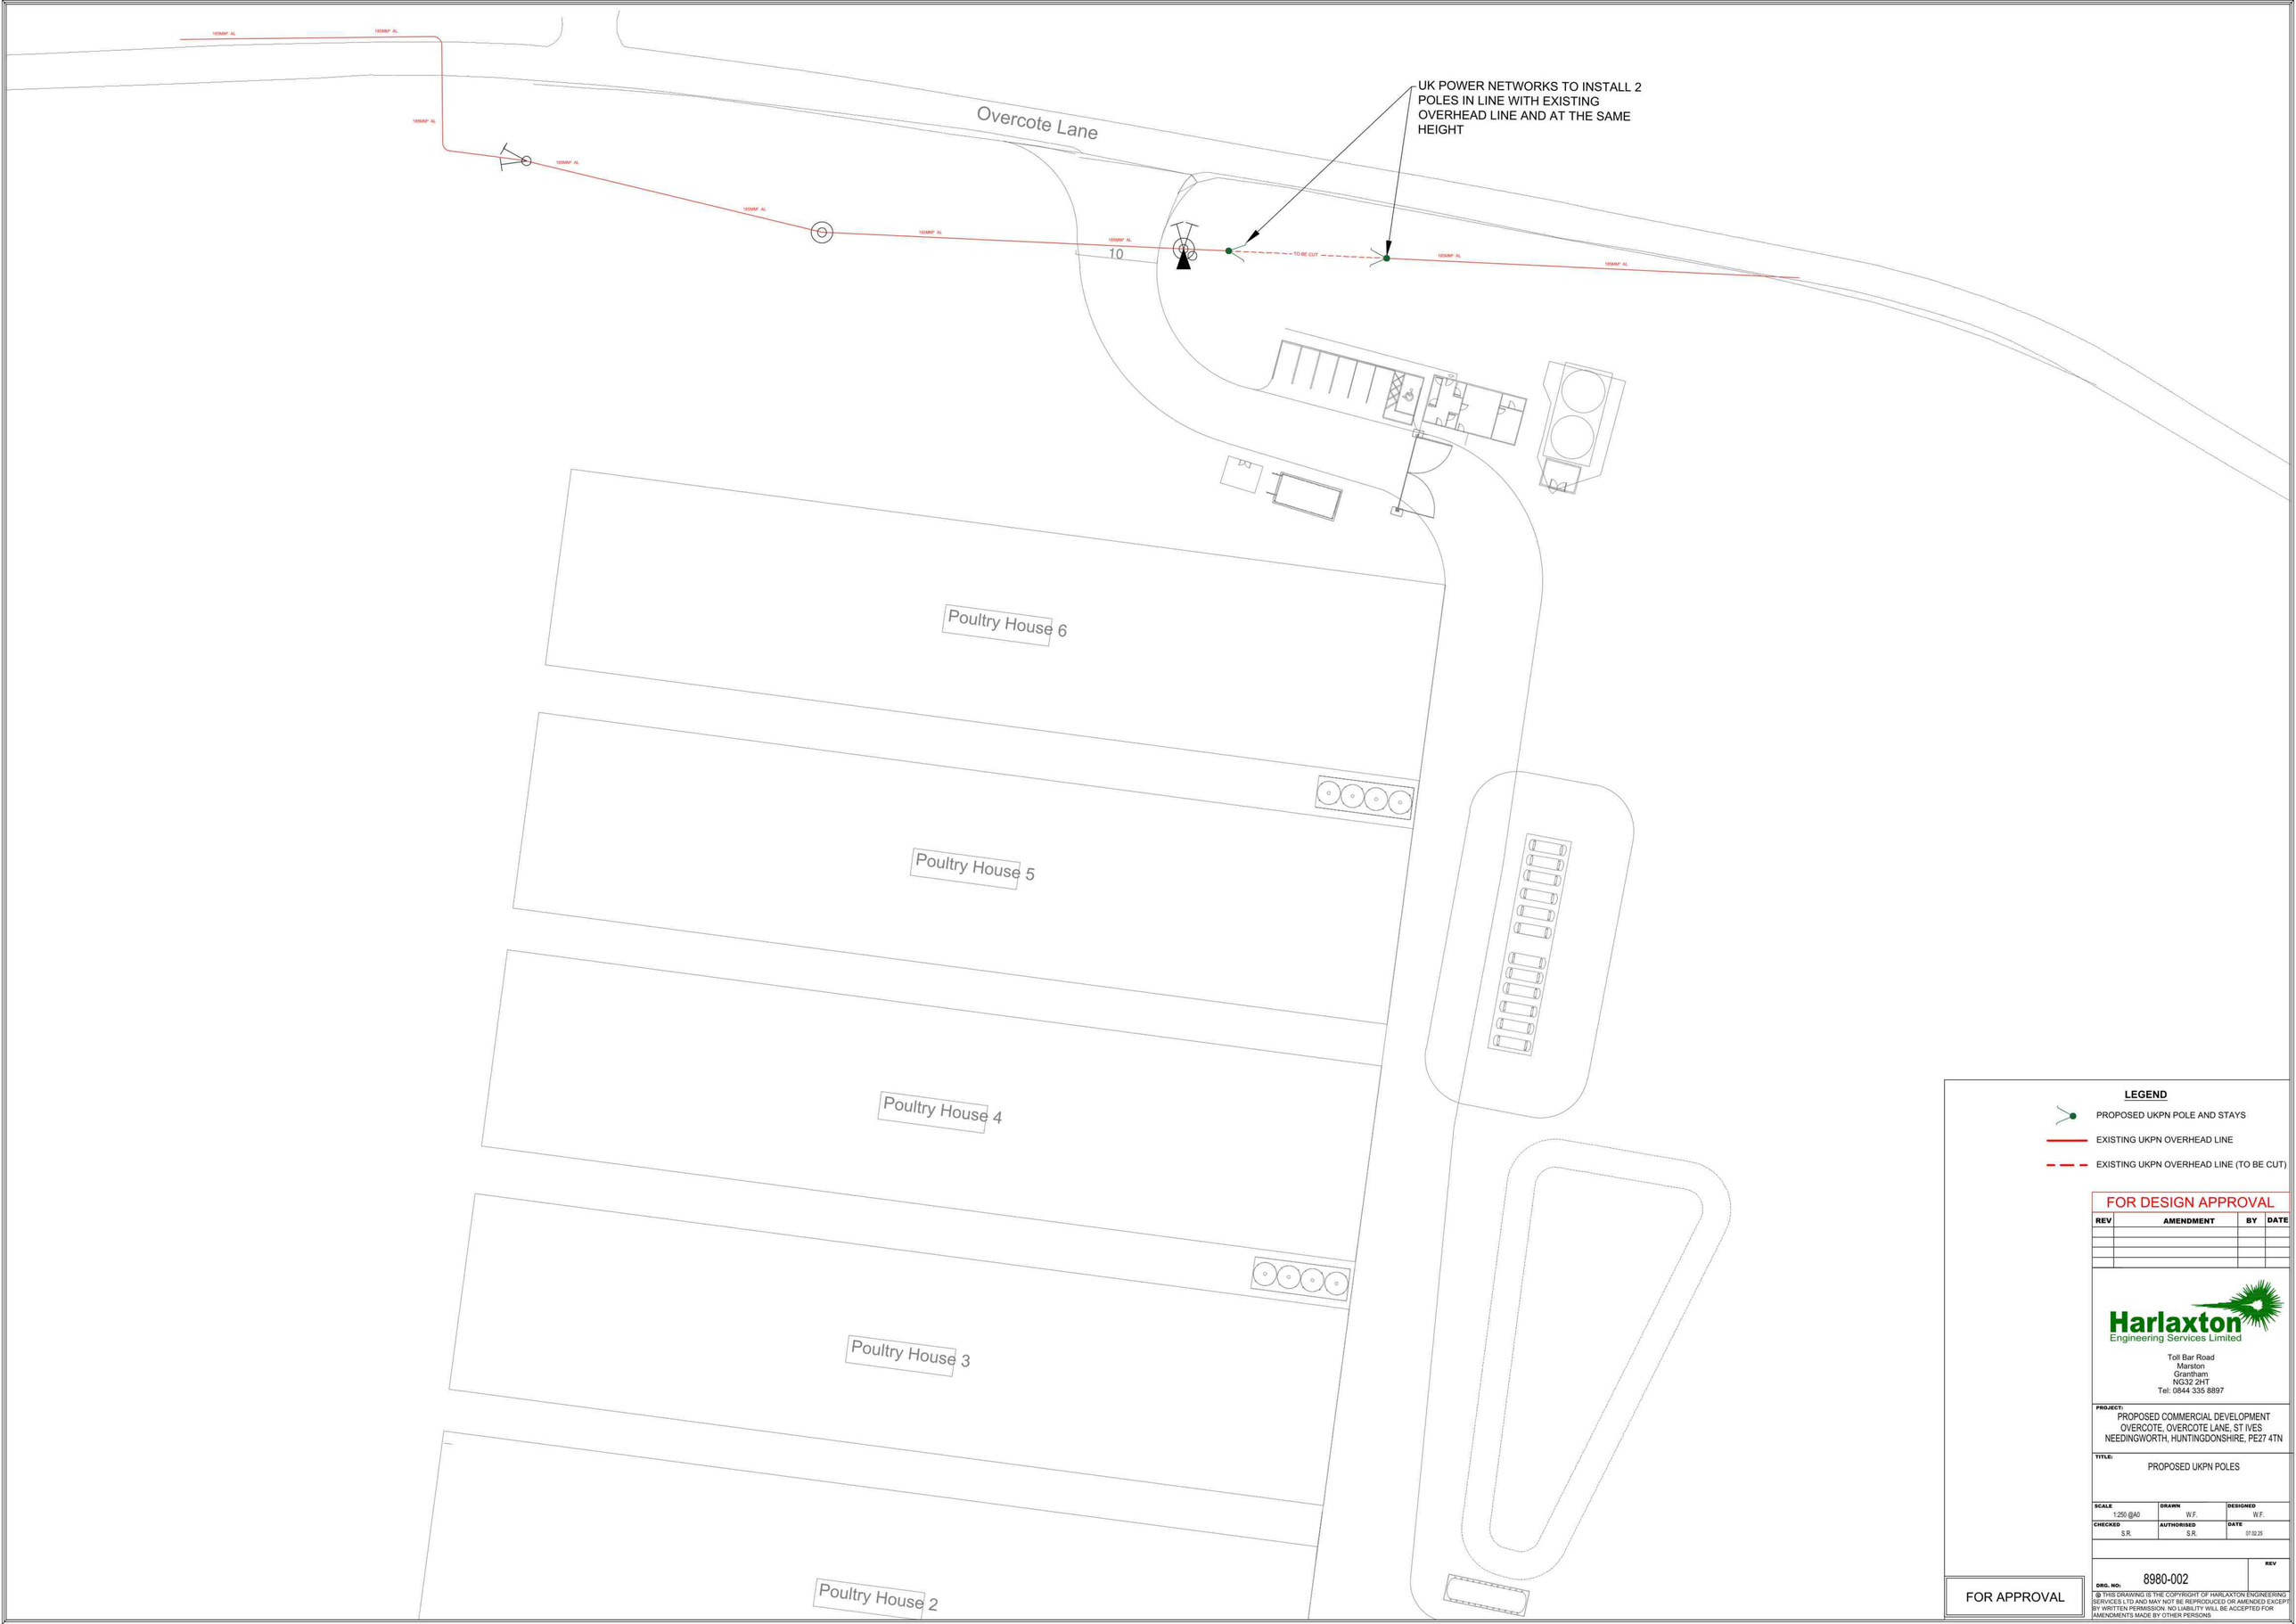


LEGEND

- PROPOSED UKPN POLE AND STAYS
- EXISTING UKPN OVERHEAD LINE
- EXISTING UKPN OVERHEAD LINE (TO BE CUT)

FOR DESIGN APPROVAL

REV	AMENDMENT	BY	DATE

Harlaxton Engineering Services Limited

Toll Bar Road
Marston
Grantham
NG32 2HT
Tel: 0844 335 8897

PROJECT:
PROPOSED COMMERCIAL DEVELOPMENT
OVERCOTE, OVERCOTE LANE, ST IVES
NEEDINGWORTH, HUNTINGDONSHIRE, PE27 4TN

TITLE:
PROPOSED UKPN POLES

SCALE	DRAWN	DESIGNED
1:250 @A0	W.F.	W.F.
CHECKED	**AUTHORISED**	**DATE**
S.R.	S.R.	07.02.25

DRG. NO: 8980-002 REV

FOR APPROVAL

© THIS DRAWING IS THE COPYRIGHT OF HARLAXTON ENGINEERING SERVICES LTD AND MAY NOT BE REPRODUCED OR AMENDED EXCEPT BY WRITTEN PERMISSION. NO LIABILITY WILL BE ACCEPTED FOR AMENDMENTS MADE BY OTHER PERSONS