
Existing Site Plan

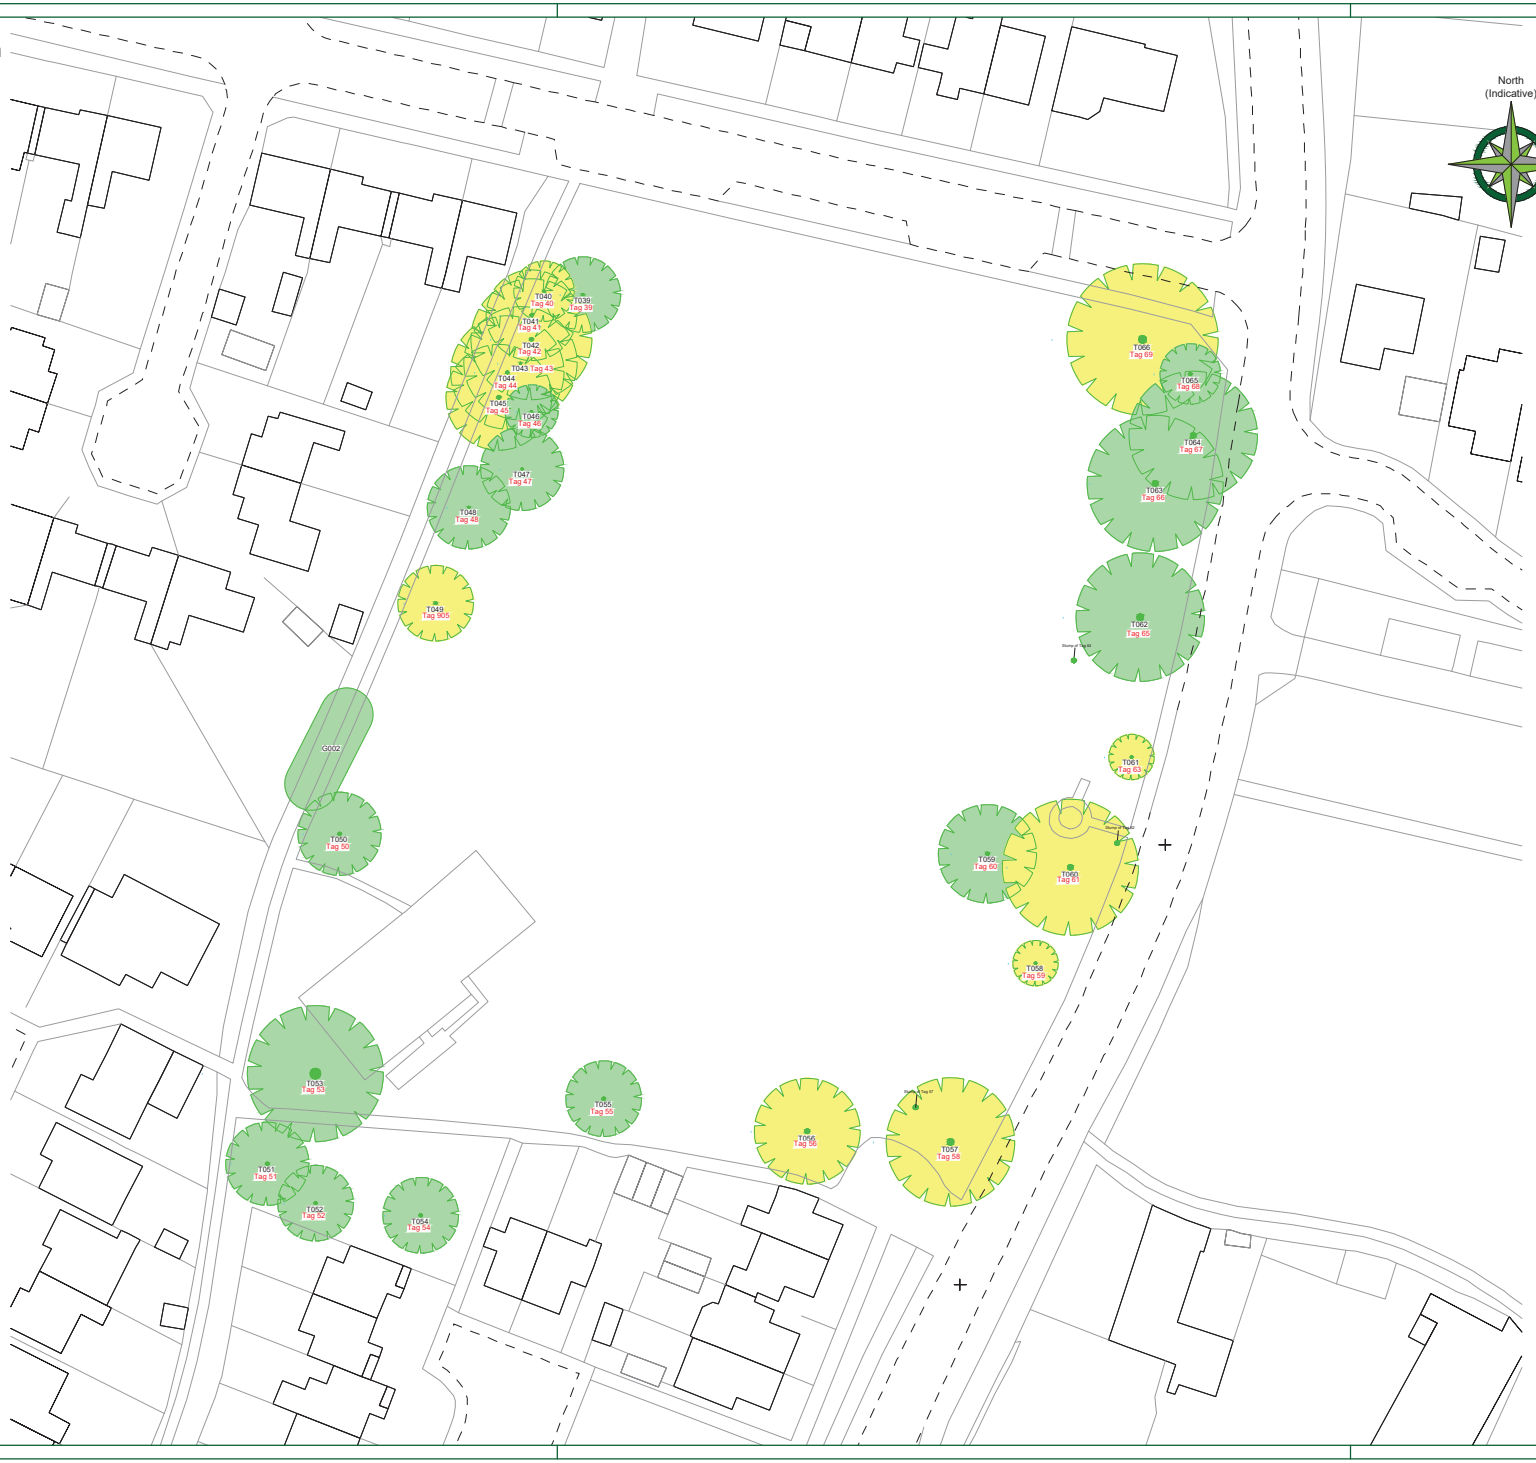

TREE PROTECTION STATUS

Hayden's sourced TPO & Conservation Area status from the Local Planning Authority's Online Mapping System on 14/10/2024.

We were informed that:

- No TPO's are present on site
- The site is not located within a conservation area

We would advise it prudent that before any tree work commences, this is checked directly with the Local Planning Authority to confirm that their online mapping system is definitive.

NOTE:

Hayden's Arboricultural Consultants were provided with a Block Plan which showed the position of the trees within the site. These positions along with GPS information have been used to position the surveyed trees. As such the position of the trees/landscape features should not be taken as exact but gives a fair distribution of their locations on site.

LEGEND

	Tree requiring work within 1 year - Priority 3
	Tree requiring no works at present
	Existing Tree/Feature to be Retained

Rev:	Date:	By:	Revision:
-	25/10/24	GM	Based on Ordinance Survey Map

The position, condition, and dimensions of the trees are based on a site survey undertaken on 01/10/24

"The original of this drawing was produced in colour - a monochrome copy should not be relied upon"

Scale 1:500

0m 10m 20m 30m 40m

HAYDEN'S Arboricultural Consultants

© HAYDEN'S 2024

5 Moseleys Farm Business Centre
Fornham All Saints,
Bury St Edmunds
Suffolk IP28 6JY

Head Office: 01284 765391
Southern Office: 01722 657423
Email: info@treesurveys.co.uk

www.treesurveys.co.uk

Client:	Drawing Title:
St Ives Town Council	Health & Safety

Site: Slepe Hall, St Ives, Cambridgeshire

Date:	Drawn By:	Cad File Ref:	
25/10/24	GM	Cli\Pro\11297-D-H&S.dwg	
Scale:	Checked By:	Drawing No:	Rev:
1:500 (A2)	AT	11297-D-H&S	-