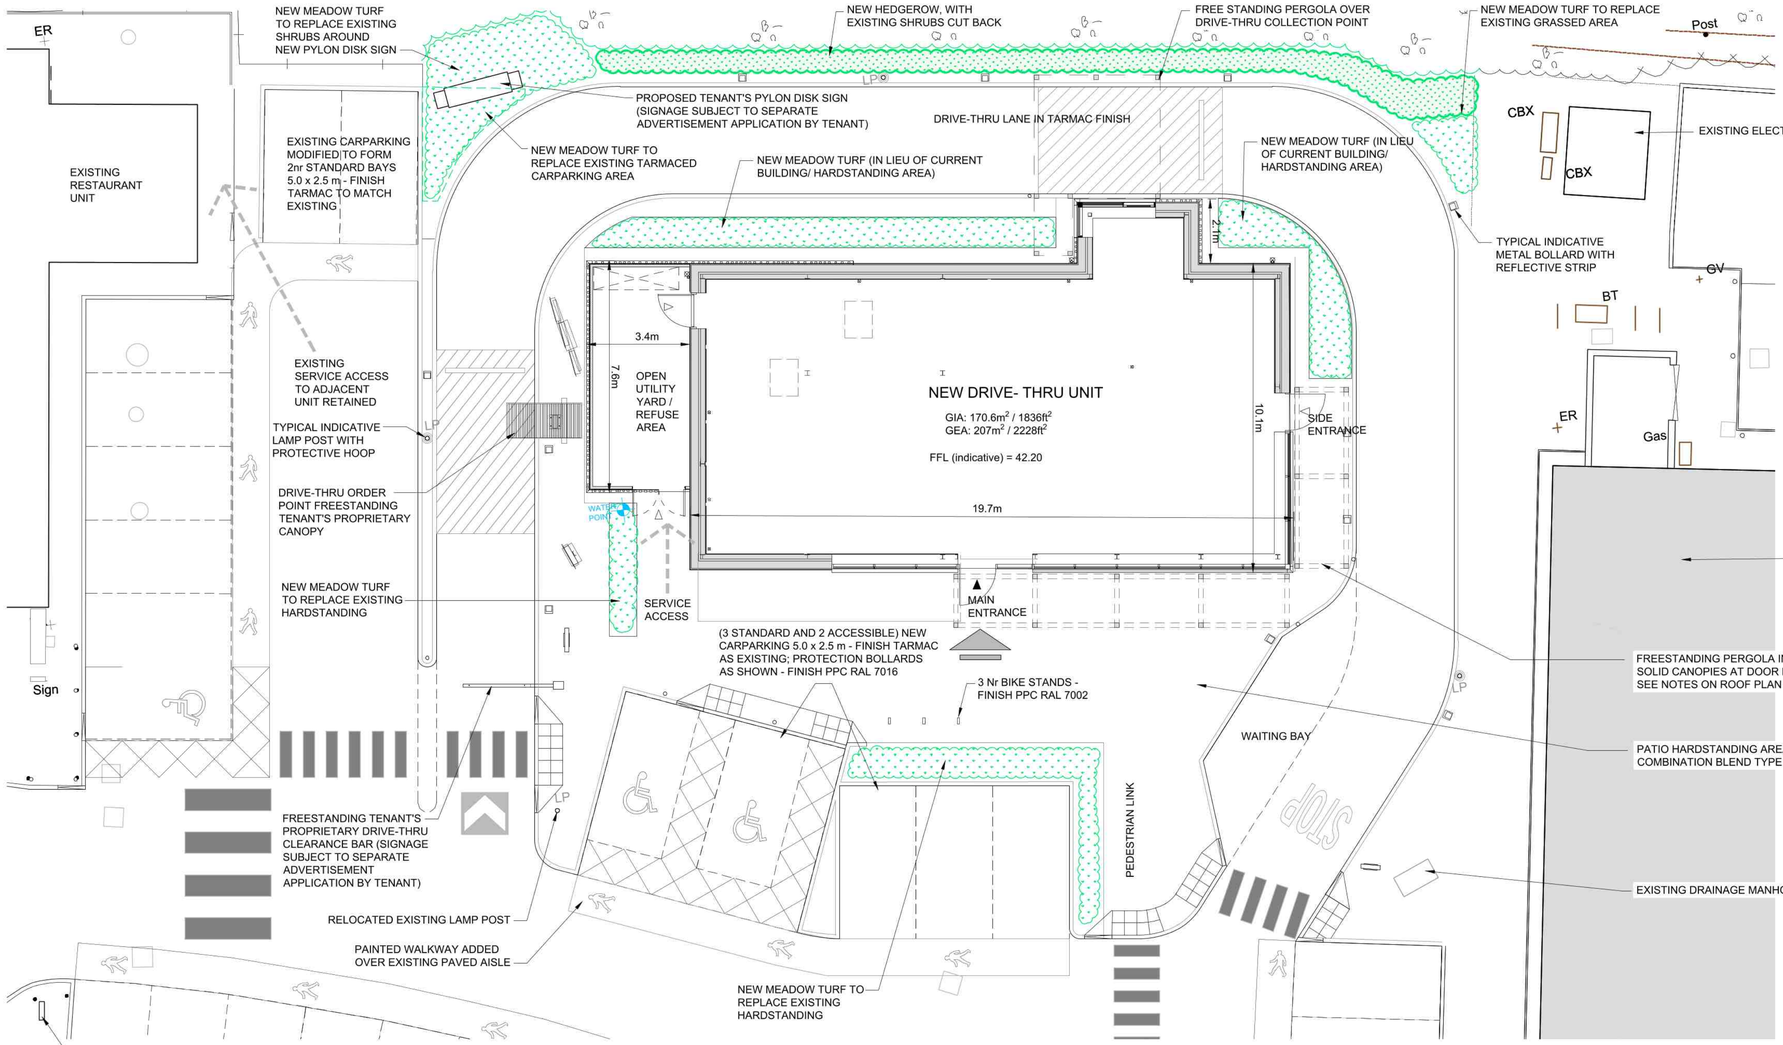

GENERAL NOTE: VARIOUS PROPRIETARY LOW TO MID LEVEL DRIVE-THRU EQUIPMENT, MENU BOARDS, SIGNS, PROTECTION BOLLARDS, ILLUMINATED BOLLARDS, CCTV POLE - SHOWN AS INDICATIVE (ALL SIGNAGE SUBJECT TO SEPARATE ADVERTISEMENT APPLICATION BY TENANT).

NOTE: ALL SITE SIGNAGE SUBJECT TO SEPARATE ADVERTISEMENT APPLICATION BY TENANT

GROUND FLOOR PLAN

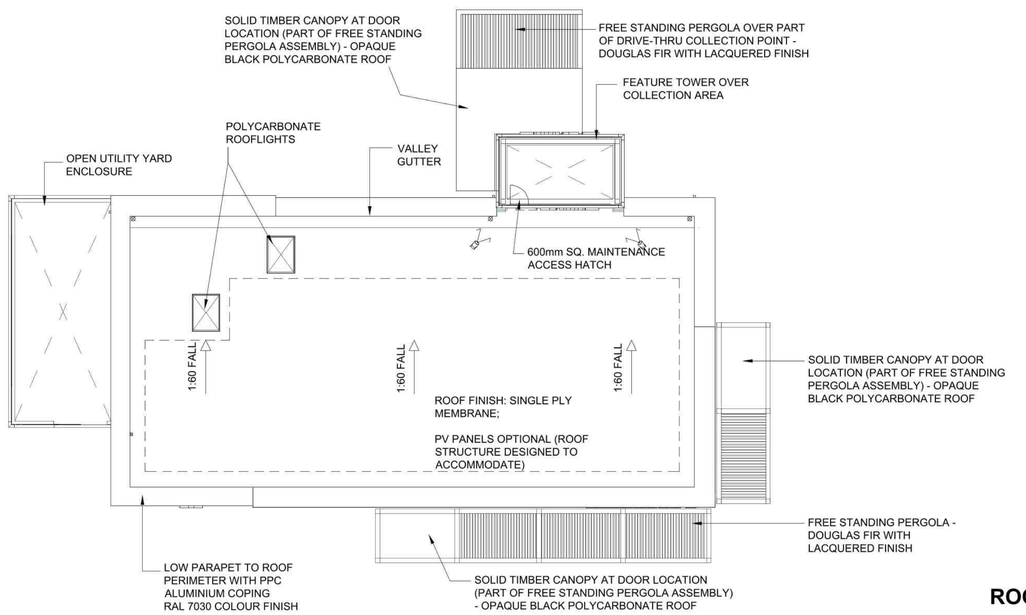

ROOF PLAN

© Mountford Pigott LLP 2024 Reproduction in whole or in part by any means is prohibited without the prior permission of Mountford Pigott LLP.

This drawing is only to the stated scale if it is printed correctly. MPLLP cannot accept responsibility for the incorrect scaling of drawings printed by third parties.

All dimensions are in mm unless otherwise stated.

If this drawing forms part of an application for planning permission on behalf of the applicant named below, it shall not be used for any other purpose without the express permission of Mountford Pigott LLP.

This drawing may incorporate information from other professionals. Mountford Pigott LLP cannot accept responsibility for the integrity and accuracy of such information.

This drawing is not suitable for construction. Design development is required in order to comply with Building Regulations requirements.

LIST OF INFORMANTS :

OS LICENCE CM-1433095-1681-020524
ADOPTED PUBLIC HIGHWAY PLAN CCC626374684
LESLIE JONES ARCHITECTURE REF. 3884 STARBUCKS EMEA DT
TALA Towerfields Planting Layout 915.19.02
-

REVISIONS	DATE	DRN	REV
FIRST ISSUE	23.10.24	DT	P01
GENERAL UPDATE	14.05.25	DT	P02

Notes:-

This drawing contains critical information in colour.

Gutters, downpipes and outlets where shown are indicative only and subject to detailed design.

Refer to Wardell Armstrong Ecology report ref.BE11125 re necessary measures to meet mandatory Biodiversity Net Gain (BNG) requirements.

Refer to TALA Towerfields Planting Layout 915.19.

North

0 1m 2m 3m 4m 5m

MountfordPigott

TOWERFIELDS LEISURE PARK, HUNTINGDON

PROPOSED DRIVE-THRU UNIT FLOOR AND ROOF PLANS

PROJECT	JOB	ORIGINATOR	TYPE	NUMBER	REVISION
1710	A12	MP	DR	P002	P02

1:100 @ A1
DRAWN BY DT

02.10.2024