

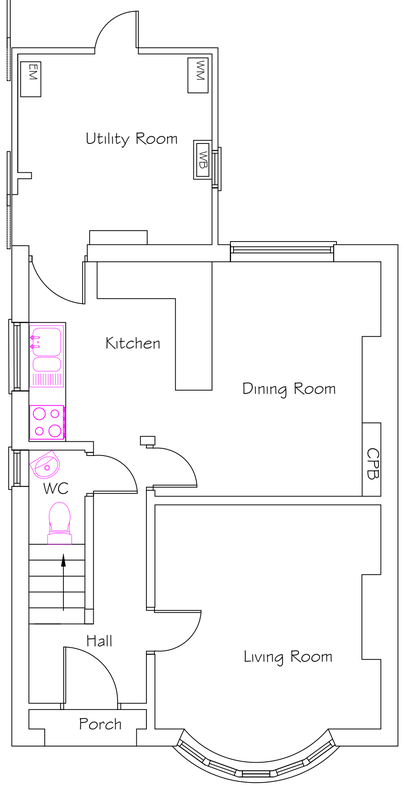

Existing Ground Floor

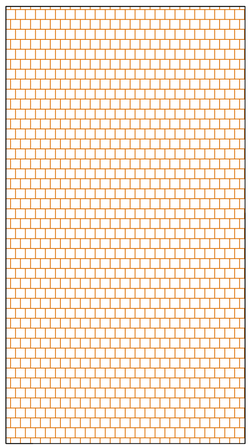

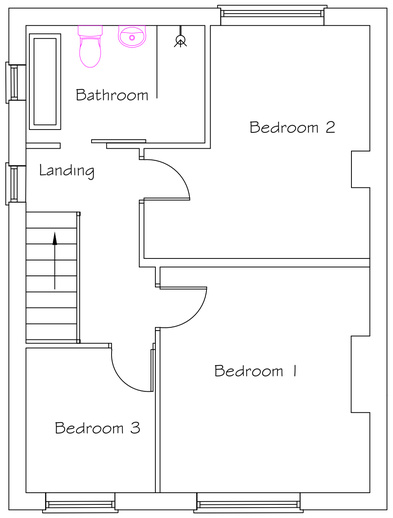

Existing First Floor

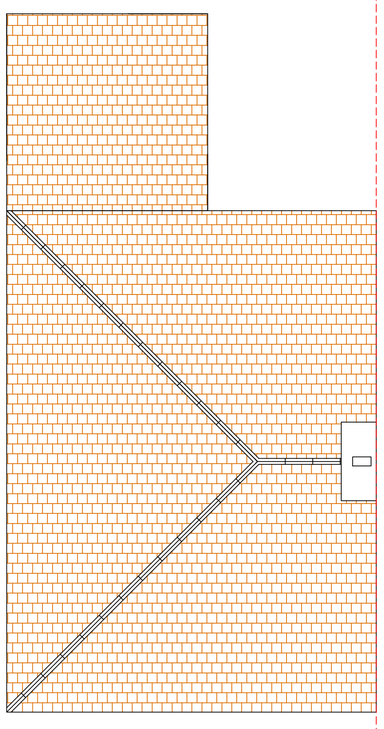

Existing roof plan

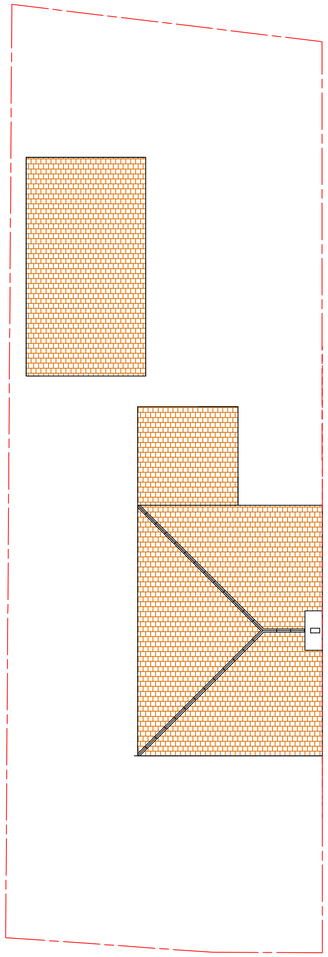

Site Plan 1:100



Existing Front Elevation



Existing Rear Elevation



Existing Side Elevation

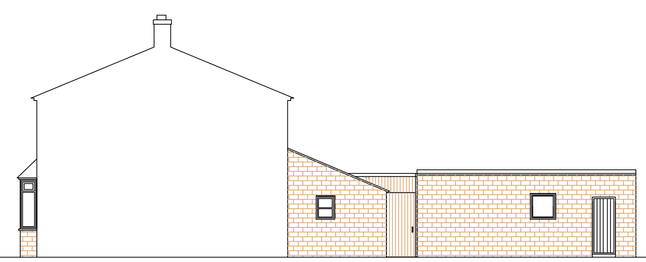

Existing Side Elevation

Notes:

All dimessions to be checked on site by the contractor prior to setting out or fabrication of components.

The contractor is not to scale dimensions off the drawing.

The drawing shall not be reproduced without written authority.

Revisions:

No.	Amendments	Date	By

The Architectural Designer Studio

40 Hollow Lane, Ramsey
Cambridgeshire, PE26 1DE
Tel.: 01487 479475 Mobile: 07971020171
Email: info@tad-studio.co.uk

Project:
Address placeholder

Drawing:
Site Plan

Scale: 1:50 Plans
1:100 Elevations
1:100 Site Plan

Date: 16/10/2021

Drg. No.01

Rev: