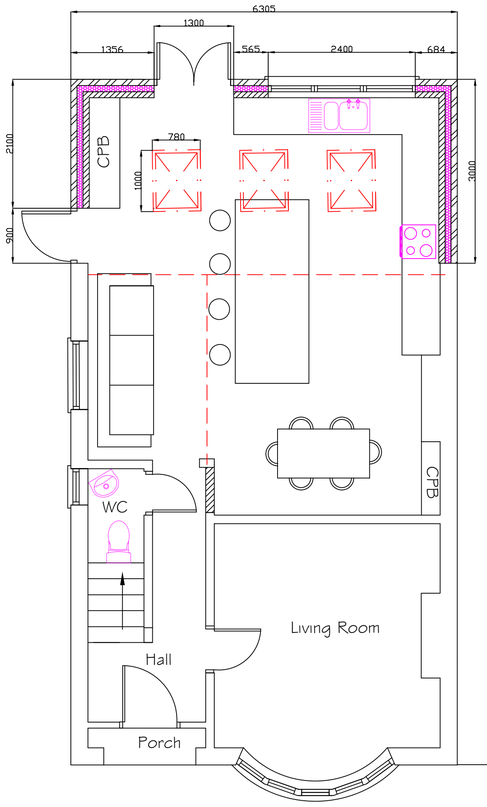

Proposed Ground Floor

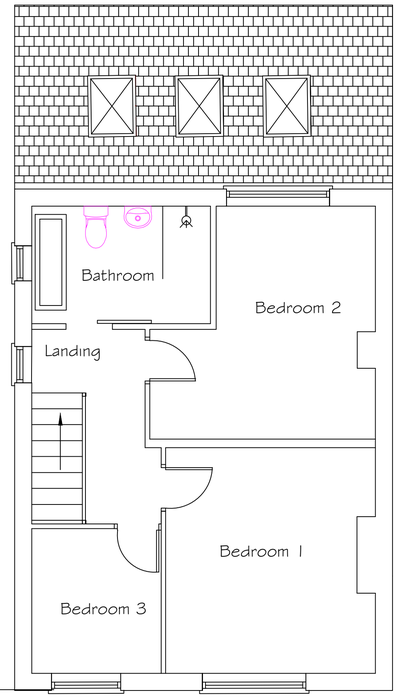

Proposed First Floor

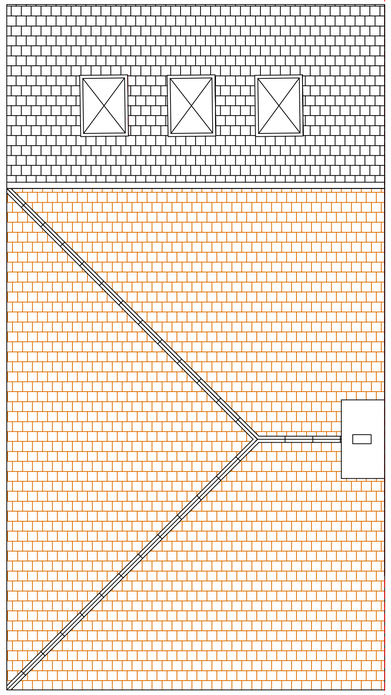

Proposed roof plan

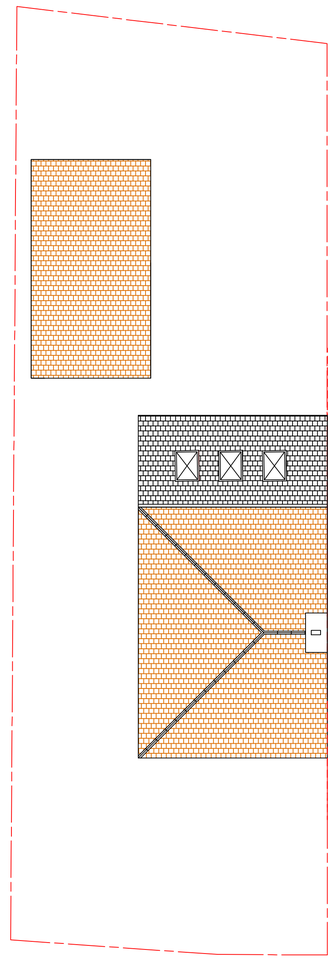

Proposed Site Plan 1:100



Proposed Front Elevation



Proposed Rear Elevation



Proposed Side Elevation

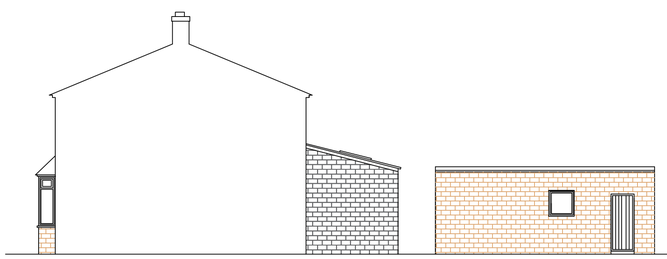

Proposed Side Elevation

Notes:

All dimessions to be checked on site by the contractor prior to setting out or fabrication of components.

The contractor is not to scale dimensions off the drawing.

The drawing shall not be reproduced without written authority.

Revisions:

No.	Amendments	Date	By

The Architectural Designer Studio

40 Hollow Lane, Ramsey
Cambridgeshire, PE26 1DE
Tel.: 01487 479475 Mobile: 07971020171
Email: info@tad-studio.co.uk

Project:
2 Abbey Road
Ramsey, Cambridgeshire
PE26 1DF

Drawing:
Proposed Plans

Scale: 1:50 Plans 1:100 Elevations	Date: 23/03/2025
Drg. No. 02	Rev: