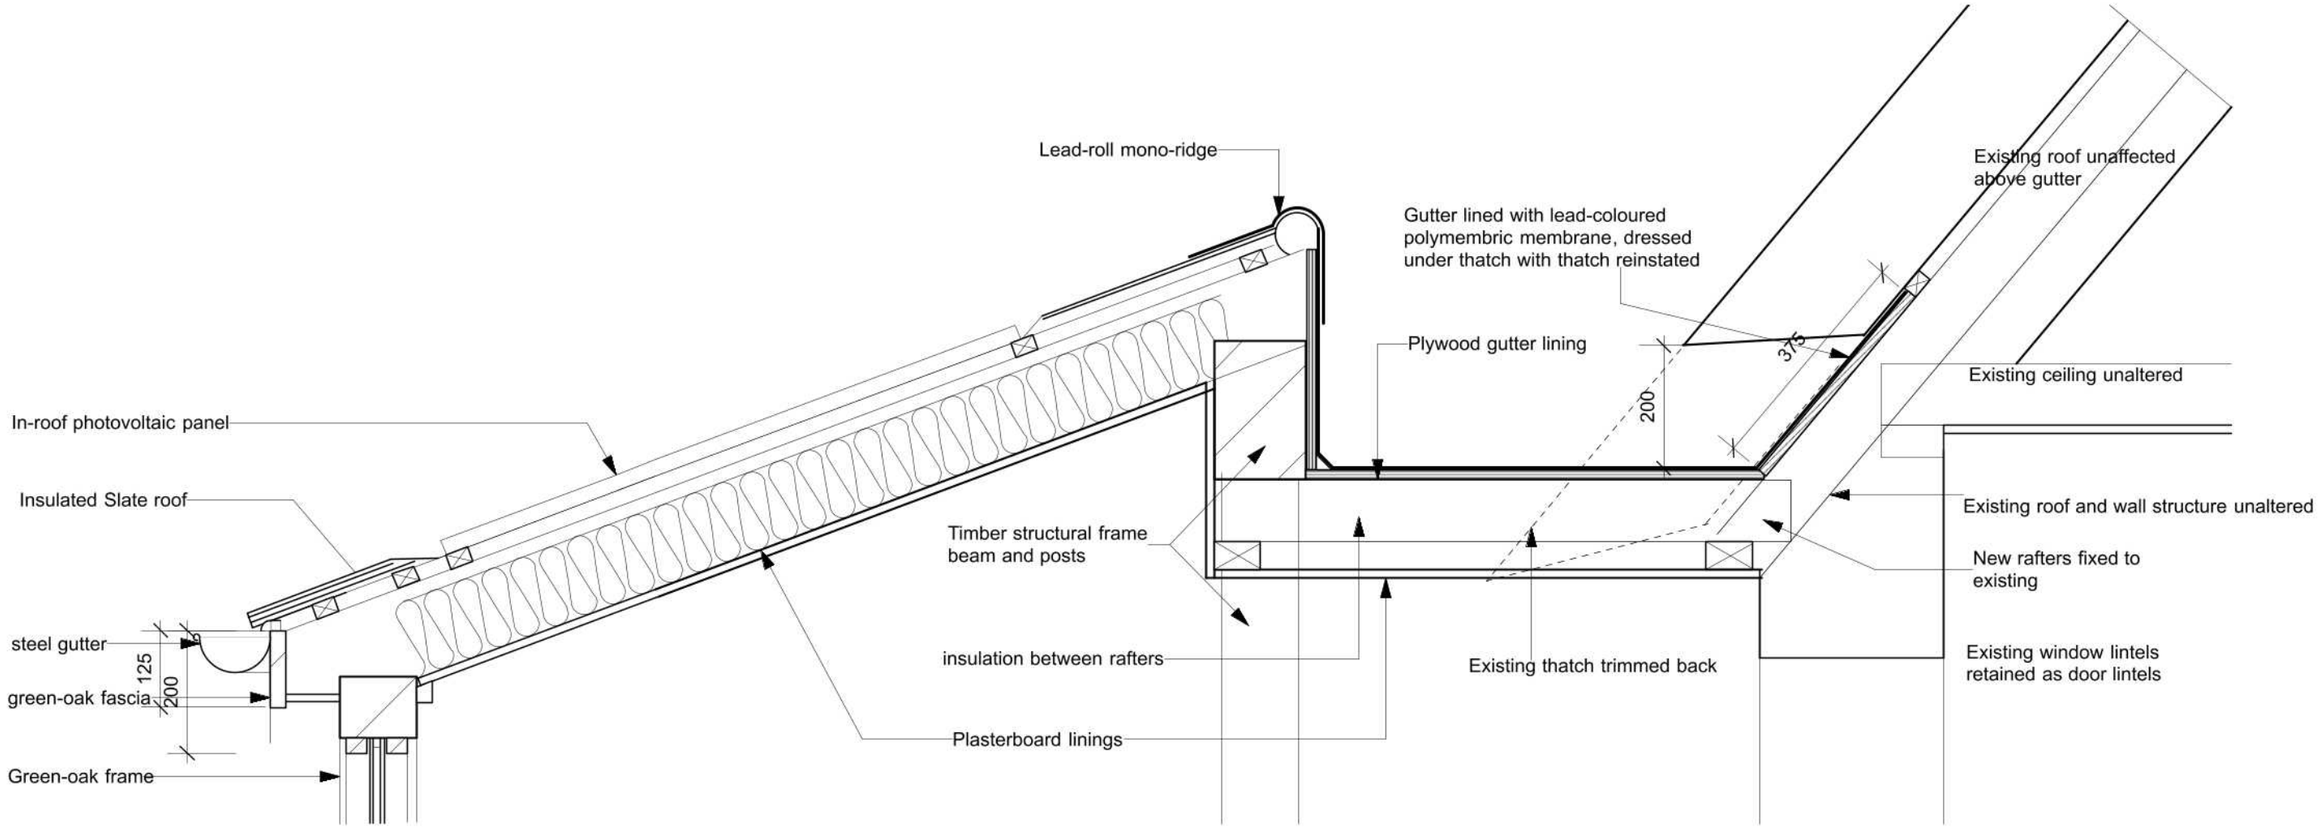


NOT FOR CONSTRUCTION

freeman brear architects llp
29 High Street Back, ely, cambs., cb7 4wh
website: www.freeman-brear.com
e-mail: workshop@freeman-brear.com
telephone: 01353 658 214

project: 2301 58 High Street Abbotsley

copyright retained.
do not scale from this drawing.
all dimensions to be checked on site

drawn by:	checked by:	date:	scale:	paper size:
JB	JB	June 2025	1.10	A3

client: Mr & Mrs T Wass

drawing title: Detail Design Section Of Extension

job no.	dwg. no.	revision
2301	(D) 240	