
Ground Floor



Roof Plan

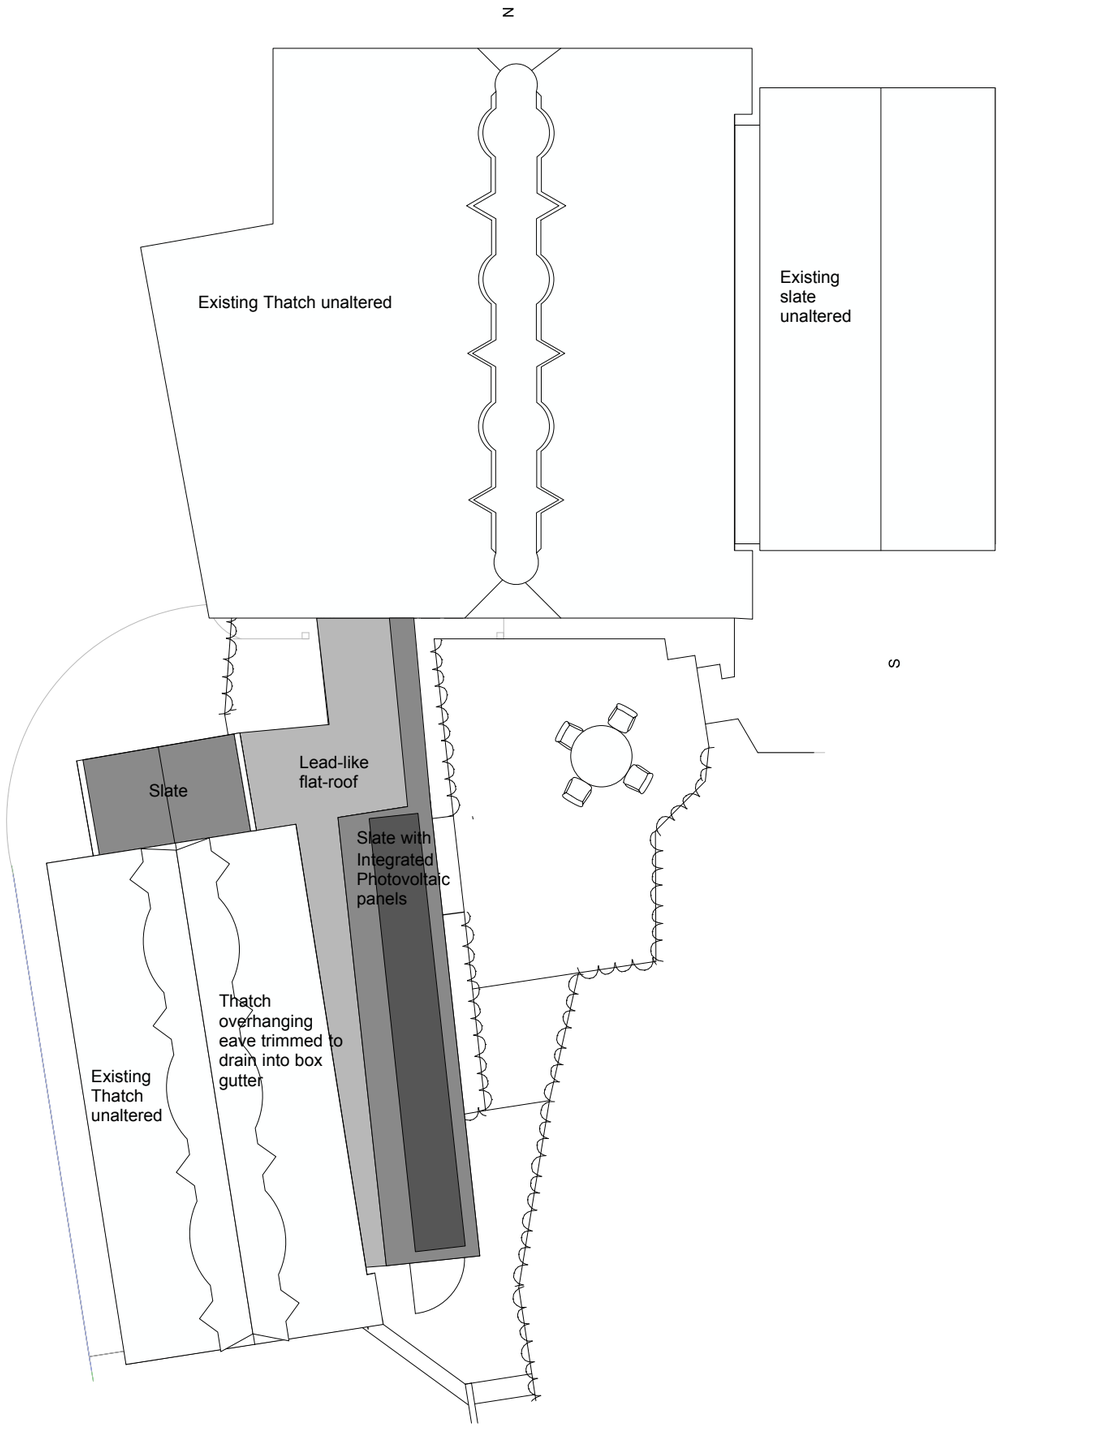

Revision B 25.06.25 Proposed porch reduced

Revision A 20 May 2025 Dimensions added

freeman brear architects llp

29 High Street Back, ely, cambs., cb7 4wh

website: www.freeman-brear.com

e-mail: workshop@freeman-brear.com

telephone: 01353 658 214

project: 2301 58 High Street Abbotsley

copyright retained.
do not scale from this drawing.
all dimensions to be checked on site

client: Mr & Mrs T Wass

drawing title: Floor and Roof Plans as Proposed

drawn by:	checked by:	date:	scale:	paper size:
JJF	JB	April 2025	1.100	A3

job no.	dwg. no.	revision
2301	(D)201	B