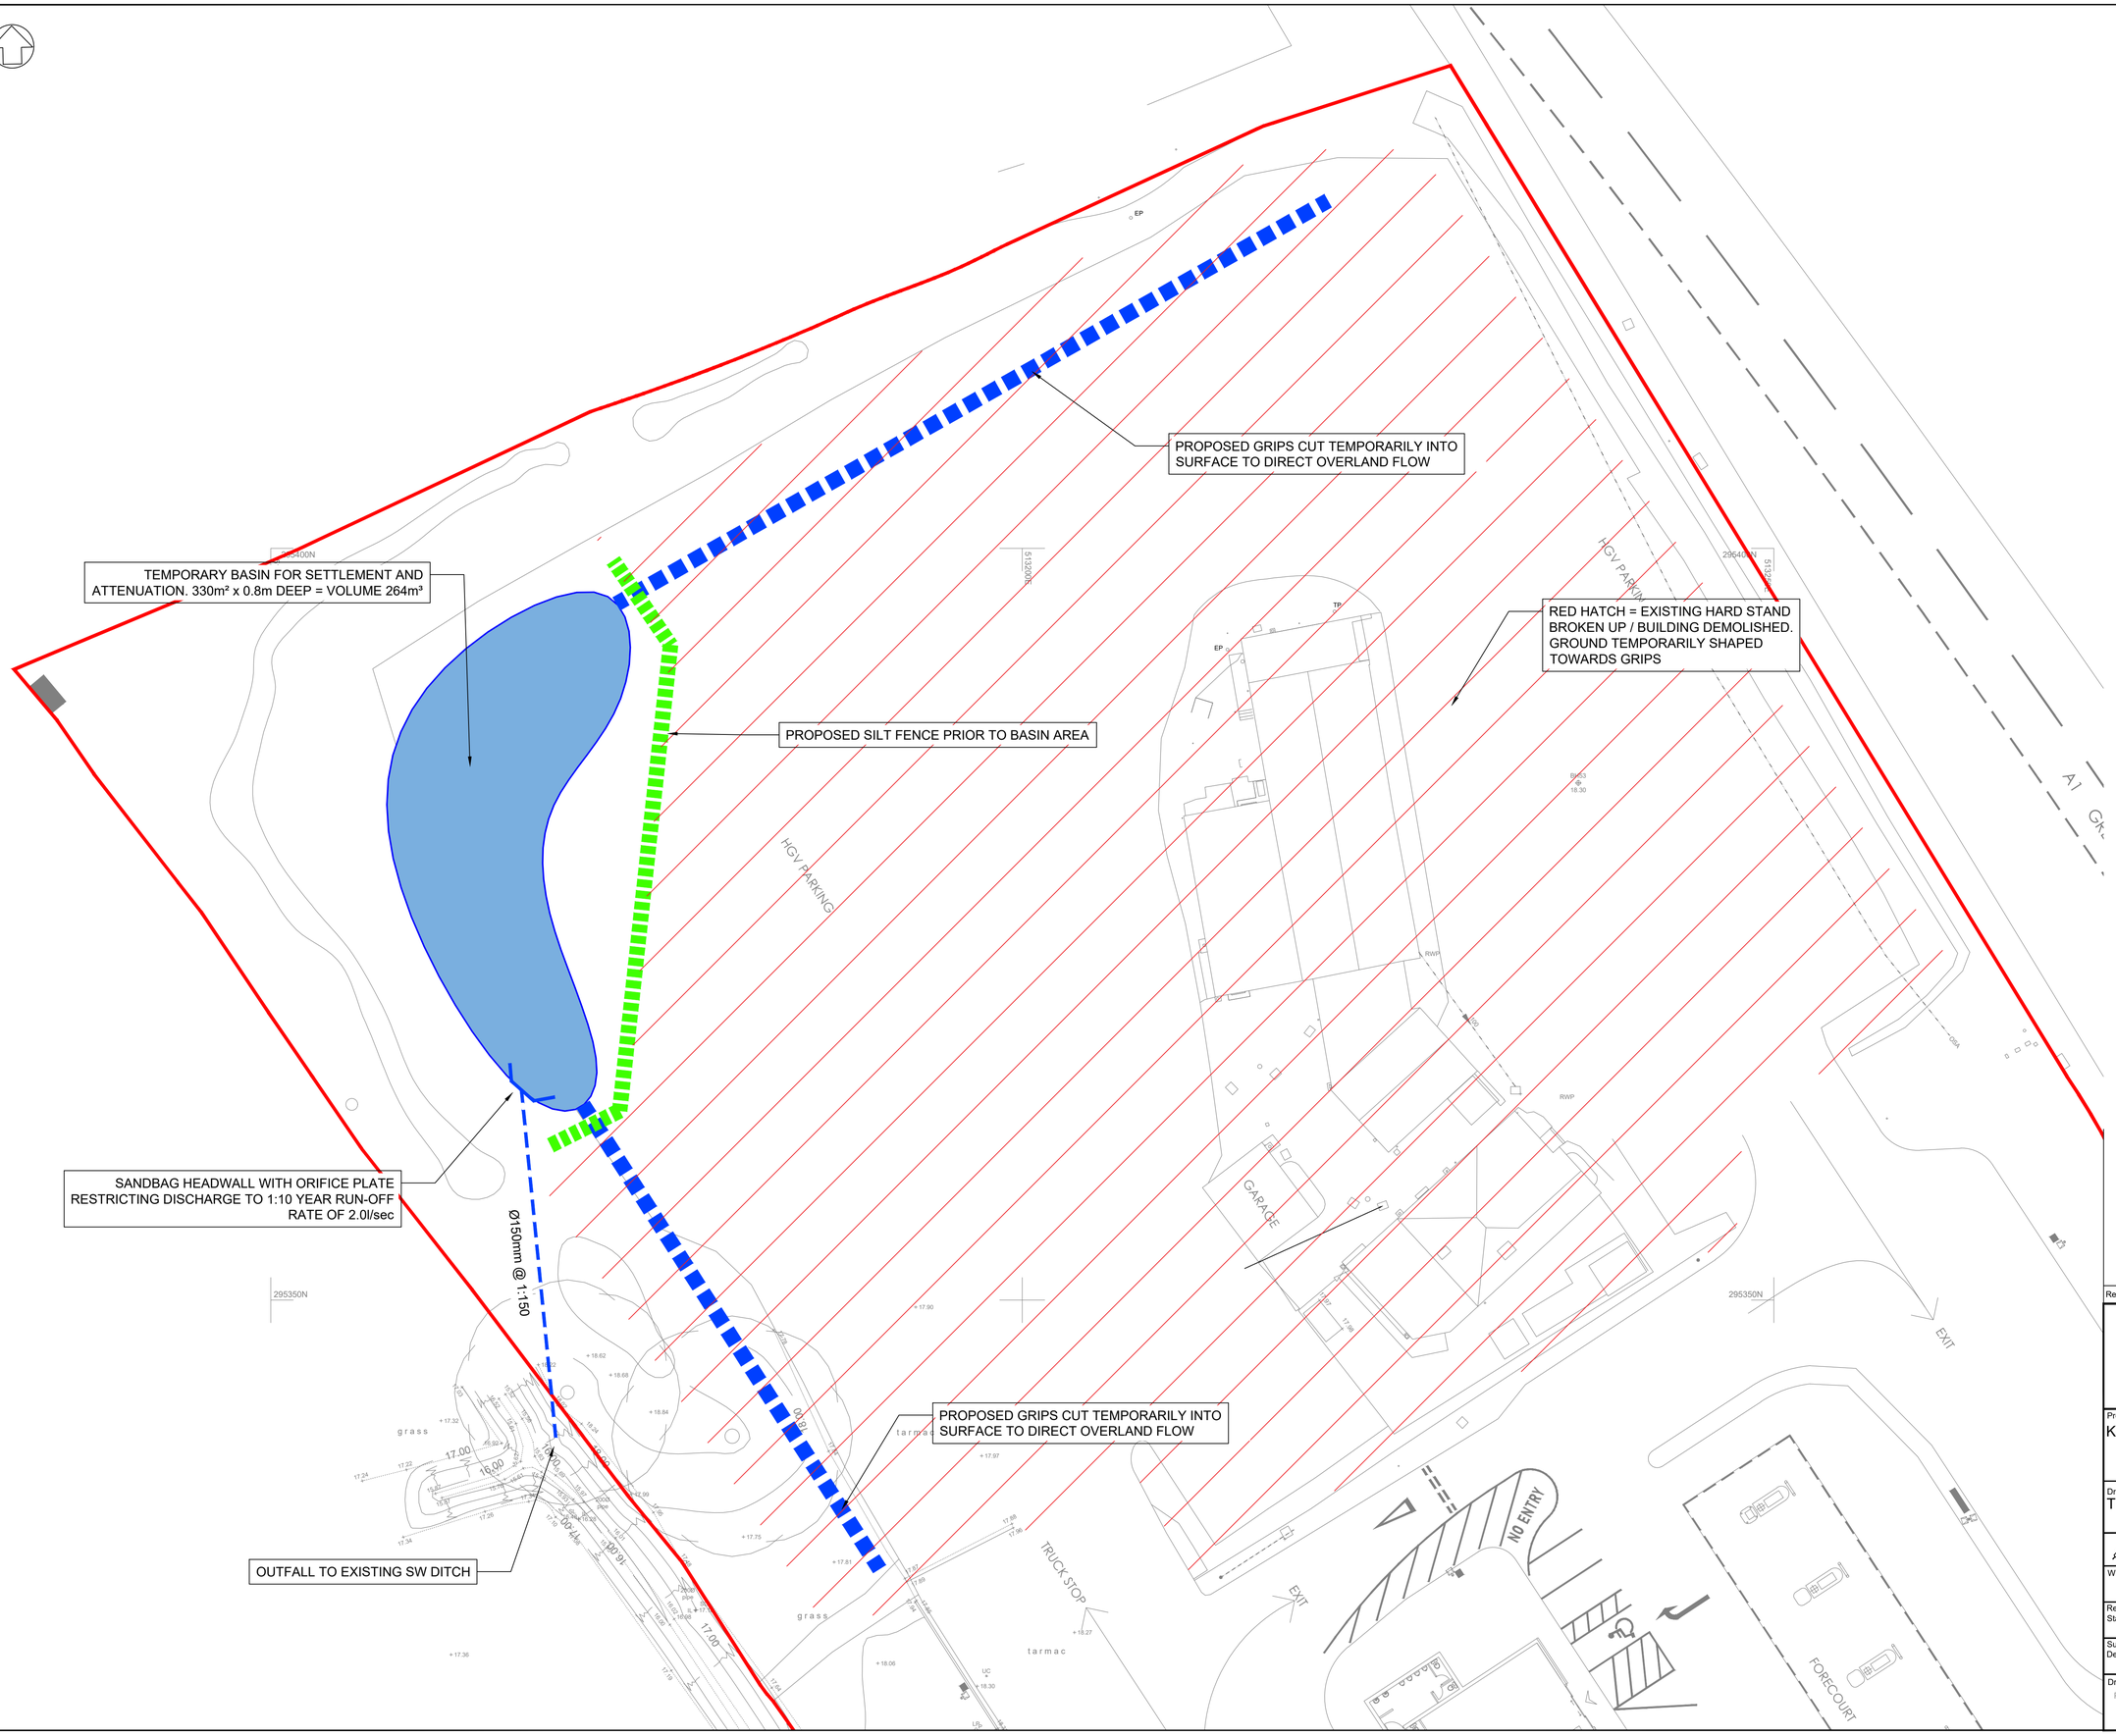


Rev	Date	Amendment

Welcome Break

Project:
KATES CABIN

Drawing Title:
TEMPORARY DRAINAGE LAYOUT

TM		
WB Ref: C0005	Scale: 1:250	Sheet Size: A1
Revision Status: P01	Suitability Status: S1	Date: FEB '25

Suitability Description: INFORMATION

Drawing Reference:
Project - Originator - Zone - Level - File Type - Discipline - Number
C0005-WBL-XX-XX-DR-D-1001