

AMENDMENTS:

A 04/02/25 GARAGE REAR WALL AMENDED TO 215mm BRICKWORK, GARAGE POST & BEAM DETAILS NOTED


B ROOFING MATERIAL NOTES ADDED

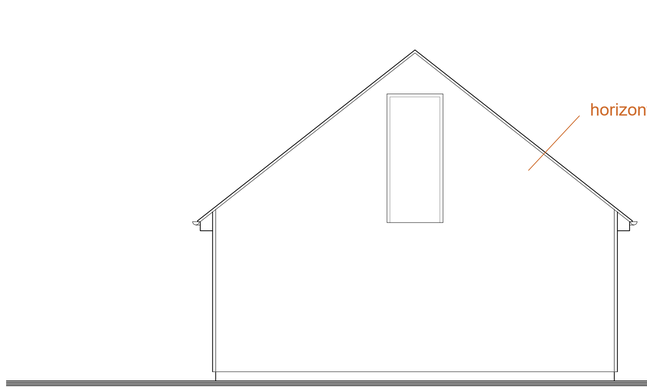


SIDE ELEVATION

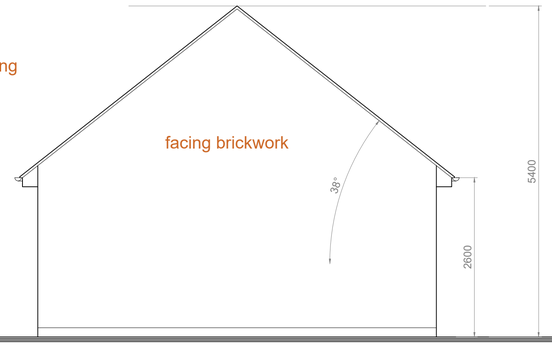


SIDE ELEVATION

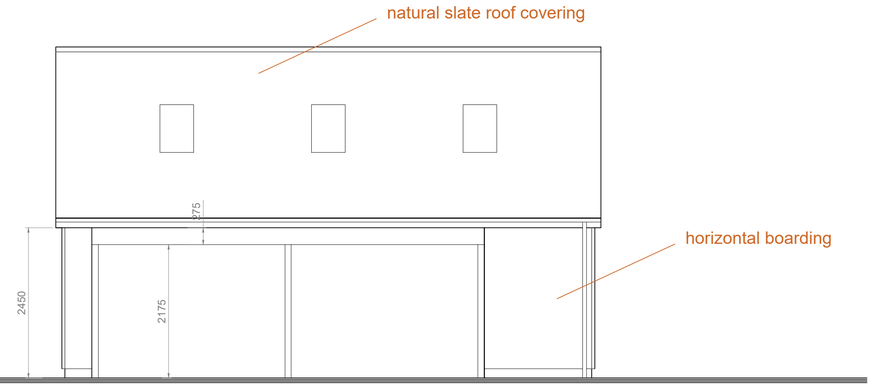

FRONT ELEVATION

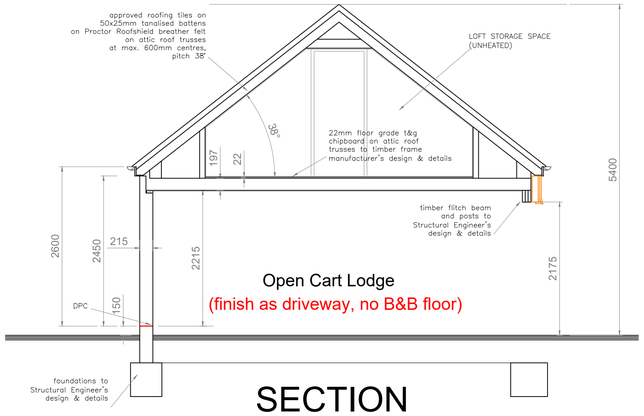

SECTION

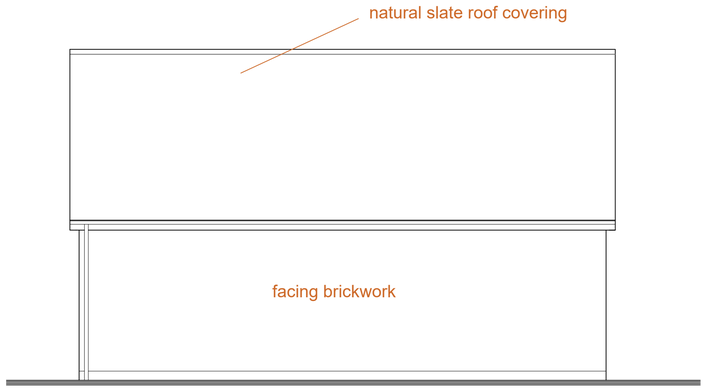

REAR ELEVATION

Chartered Institute of Architectural Technologists
Registered Practice

PROJECT: L/A Manor Farm, Great Raveley

DRAWING TITLE: Plot 1 Garage Elevations & Section

DRG. No. AC/2024-10/WD21B | SCALE: 1:50 | PAPER SIZE: A1 | DATE: 10/24

0 10 20 30 40 50 60 70 80 90 100mm

JRT ARCHITECTURAL DESIGN LIMITED

25 Shorham Rise, Two Mile Ash, Milton Keynes, MK8 8BS T: 01908 261565 M: 07990 761527 E: info@jrtdesignltd.co.uk