



GROUND FLOOR

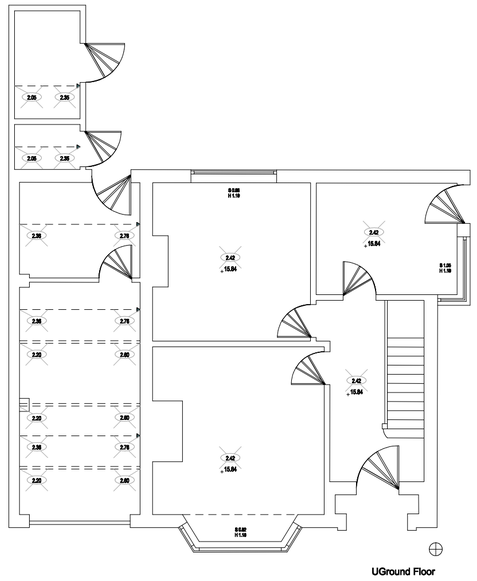

FIRST FLOOR

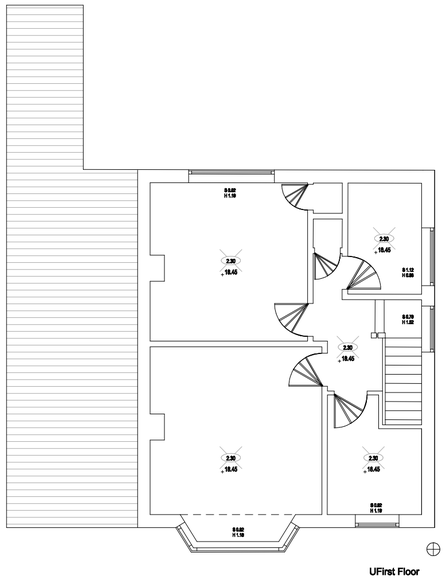


REAR NORTH ELEVATION

N

0 5



EAST ELEVATION

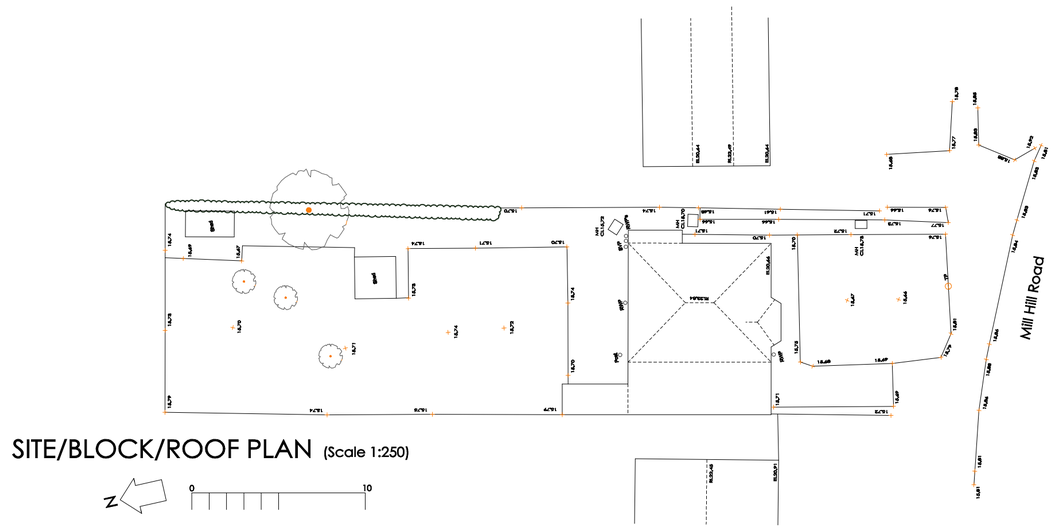

SITE/BLOCK/ROOF PLAN (Scale 1:250)

N 0 10



WEST ELEVATION

CAMPBELL McCRAE Limited

architectural services

Chapel House, 5 The Stiles, Godmanchester, Huntingdon, Cambridgeshire, PE29 2JF
Tel: 01480 433074 Web: www.campbell-mccrae.co.uk
Registered number: 7830594. Registered in England and Wales. Registered address: 88 High St, Ramsey, Cambs, PE26 1BS

Project:	Drawing title:	Scale	Date	Drwg No.	Revision
26A Mill Hill Road, Eaton Ford St Neots, Cambridgeshire	As existing site, block roof and floor plans and elevations	1:100@A2	Feb 25	22502_02	

Use figured dimensions only, do not scale.
Campbell McCrae Ltd can accept no responsibility for the interpretation of this drawing when the practice is not named as contract administrator in the building contract.