


EXISTING

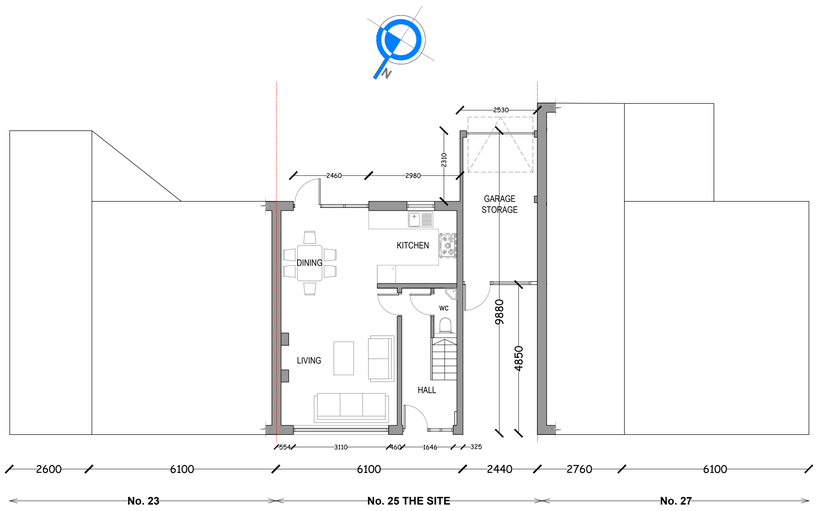

GROUND PLAN EXISTING
SCALE 1:100 @A1

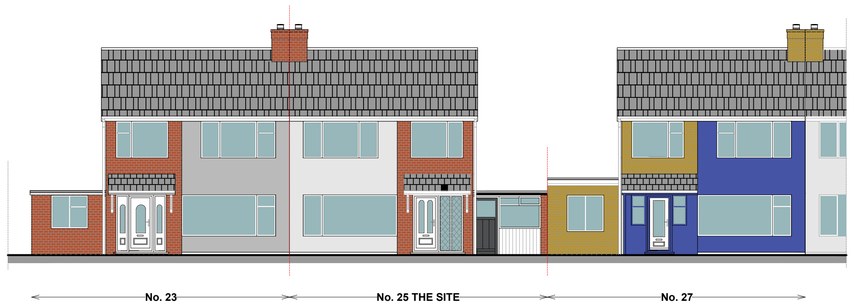


CONTEXT FRONT ELEVATION EXISTING
SCALE 1:100 @A1

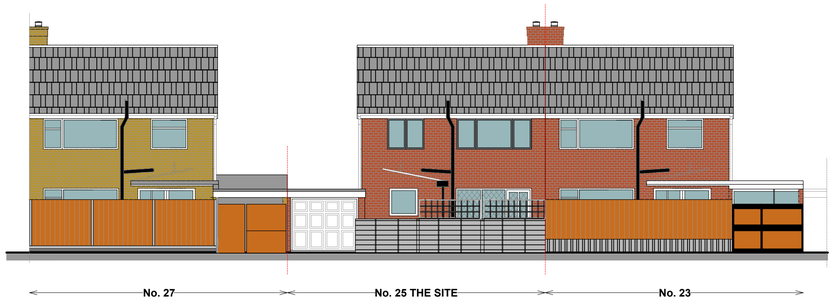

CONTEXT REAR ELEVATION EXISTING
SCALE 1:100 @A1

PROPOSED

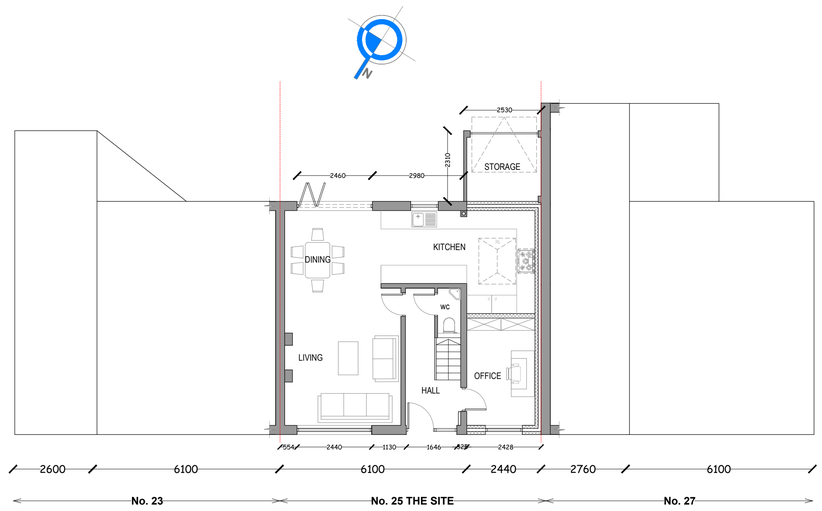

GROUND PLAN PROPOSED
SCALE 1:100 @A1



CONTEXT FRONT ELEVATION PROPOSED
SCALE 1:100 @A1




CONTEXT REAR ELEVATION PROPOSED
SCALE 1:100 @A1


THE SITE PROPOSED ELEVATION

LEGEND:

1 RENDER - WHITE
2 PVC WINDOWS ANTHRACITE
3 ANTHRACITE DOORS AND SIDE GLASS PANEL
4 REPLACEMENT OF CANOPY ROOF
5 ROOF LANTERN
6 EPDM (RUBBER ROOFING SYSTEM)
7 FASCIA SOFFIT PVC ANTHRACITE
8 ALUMINUM BI-FOLD DOORS ANTHRACITE
9 GARAGE DOORS ANTHRACITE

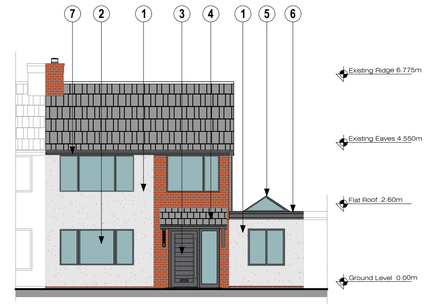

FRONT ELEVATION PROPOSED
SCALE 1:100 @A1

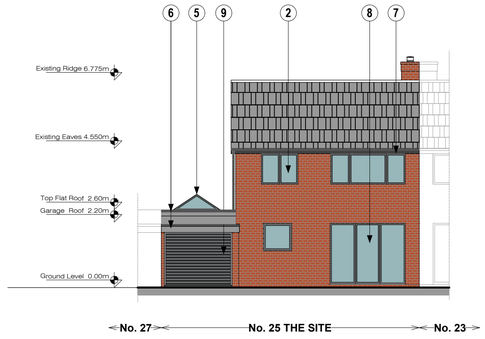

REAR ELEVATION PROPOSED
SCALE 1:100 @A1



SCALE BAR (m) 1:100

Rev A - 20.11.2024 - Flat roof lantern level amended

Project address: 25 St Peter Walk, Yaxley, Peterborough PE7 3EY		
Drawing: Plans + Elevations Existing & Proposed		
Scale: 1:100@ A1	Drawn By: A.J.	Drawn date: November 2023
Drawing No: 23- 015 - P004		Revision: A

PAT STUDIO ARCHITECTURE
t: 0 7749 106 877
e: pat.studio@outlook.com

NOTE: If you are in doubt with any of the information on this drawing, ask for it to be verified.The contractor is to check and verify all dimensions on site before proceeding with the works
Alert PAT Studio Architecture of any discrepancies. This drawing is the copyright of PAT Studio Architecture