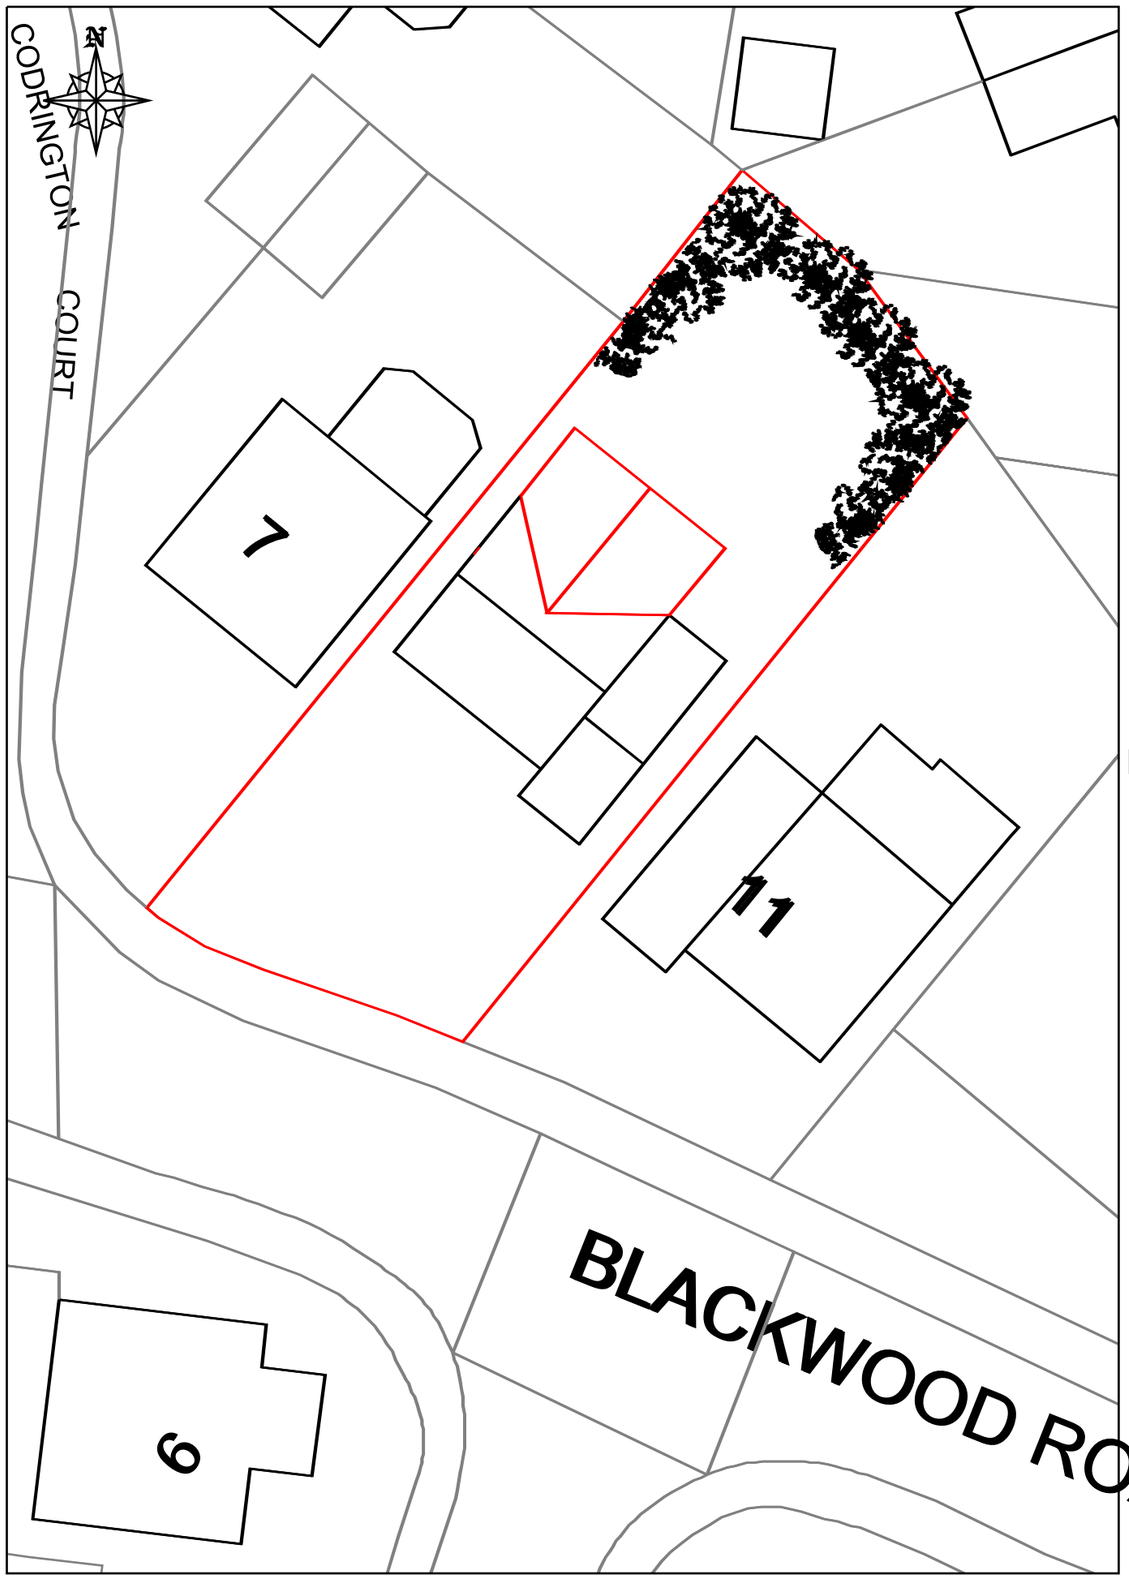

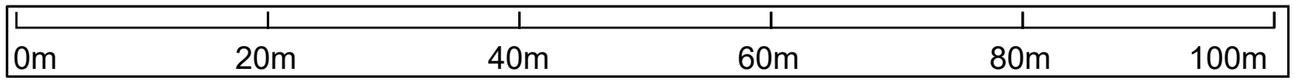

Proposed Block plan 1:500

Distance from No: 7 Blackwood Road - 2.2m

Distance from No: 11 Blackwood Road - 6.2m

Distance from Proposed extension to rear site boundary 10.2m

9 Blackwood Road Eaton Socon St Neots PE19 8TH

Project No	Sheet 1
Date DEC 2024	Revision 1
Scale(s) 1:500 - 1:250	Drawn By RK