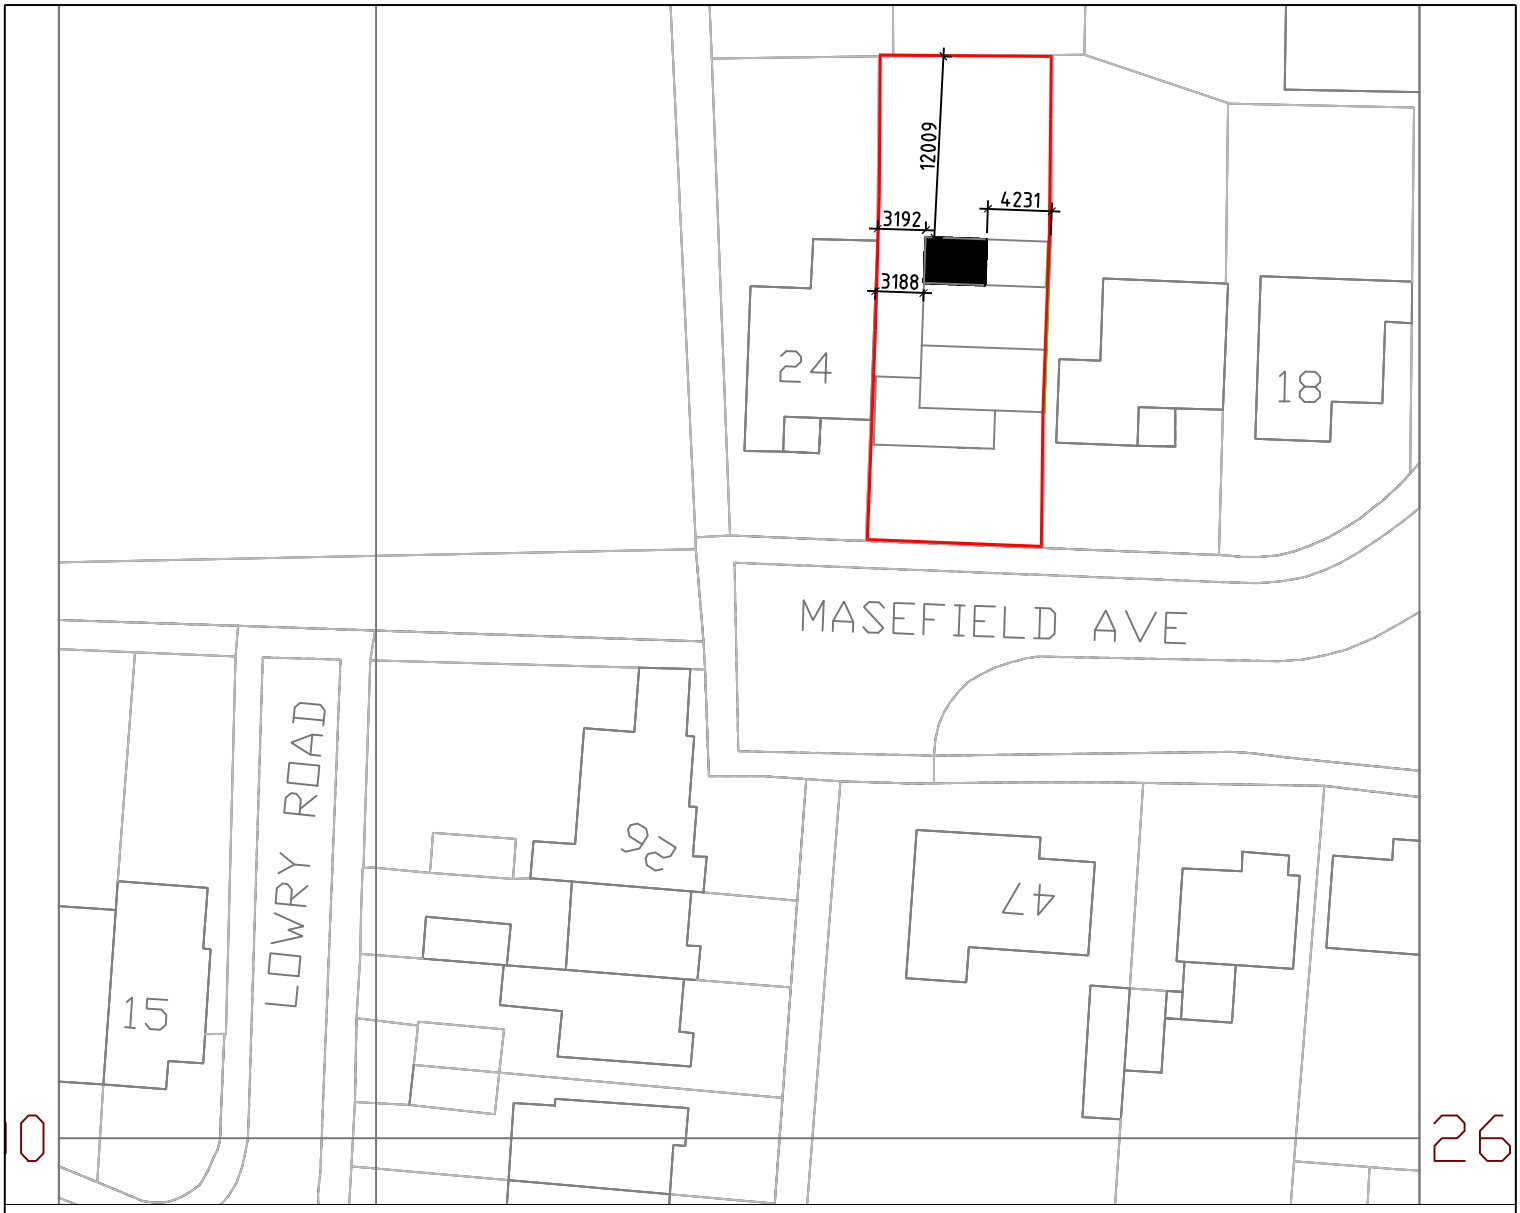

block plan 1:500

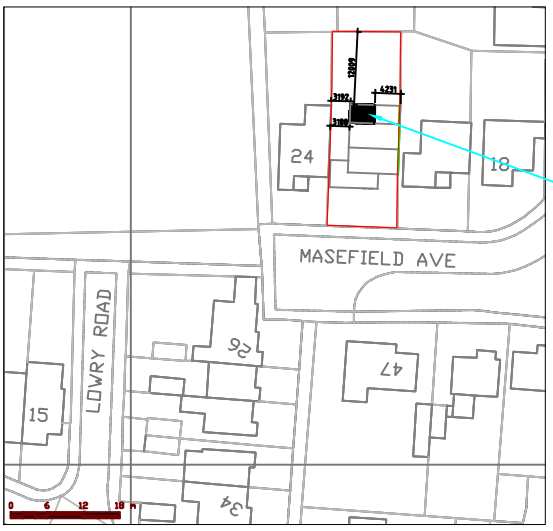

site location plan 1:1250

extended area

N

Note:
× This drawing must not be re-issued, loaned, printed or copied without the designer's prior consent.
× DO NOT SCALE FROM THIS DRAWING OTHER THAN FOR THE PURPOSES OF PLANNING – use figured dimensions only. Any discrepancies are to be reported to designer immediately.
× Before any work commences, all dimensions to be checked and verified on site. All boundaries to be confirmed between the the client and contractor and no part of the building is to overhang or undermine boundary lines without prior written consent.
× all materials to match existing as closely as possible unless otherwise stated

Architectural and Construction Services Ltd

156 Honeyhill Road
Bedford
Bedfordshire
MK40 4PD

Tel/Fax: 01234 297496
Mobiles: 07855 852991/2

Email: email@j-jacs.co.uk
Web address: www.j-jacs.co.uk

Project: Single storey extension and Part garage conversion		
Client: Mr & Mrs Pullen		
Site Address: 22 Masefield Avenue, Eaton Ford		
Approved: Prelim	Date: Mar 25	Scales:
Drawing No.: JJ25-0022		Sheet: 002 Rev A