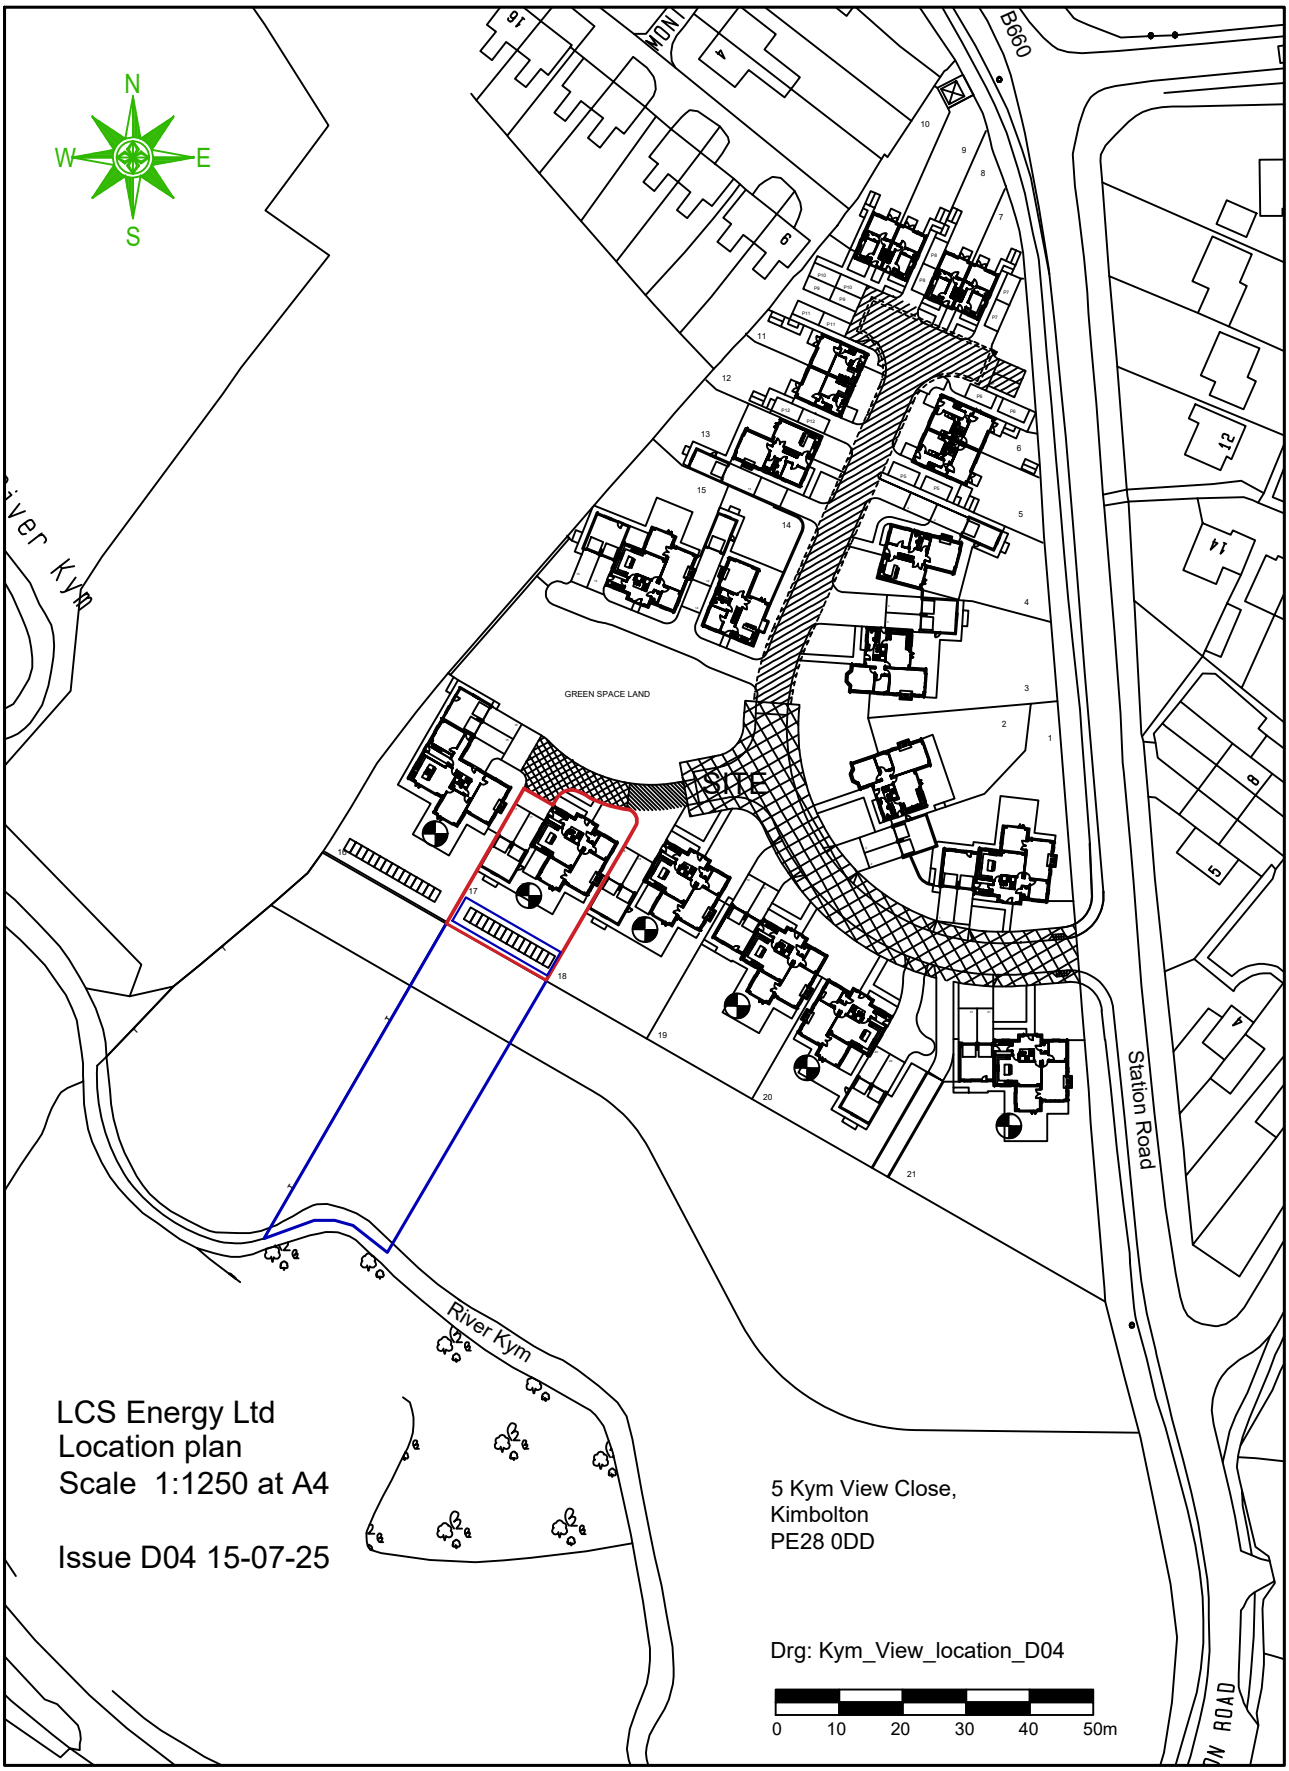
N
W
E
S
B660
GREEN SPACE LAND
SITE
Station Road
River Kym
LCS Energy Ltd
Location plan
Scale 1:1250 at A4
Issue D04 15-07-25
5 Kym View Close,
Kimbolton
PE28 0DD
Drg: Kym_View_location_D04
0
10
20
30
40
50m