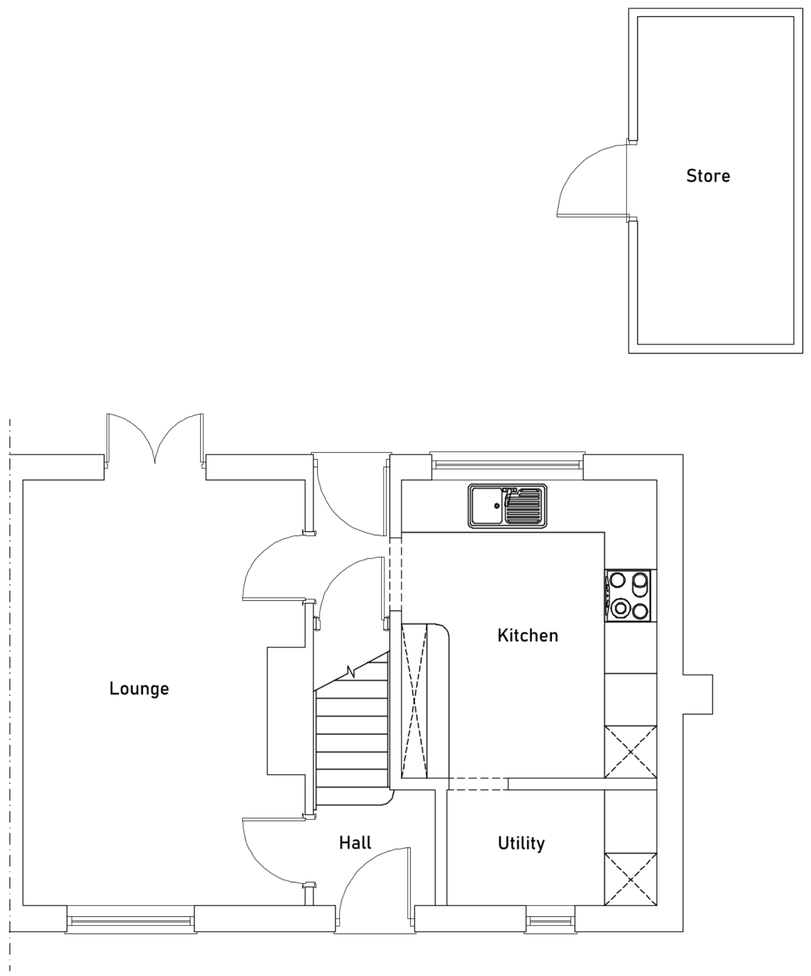

Ground Floor - Existing

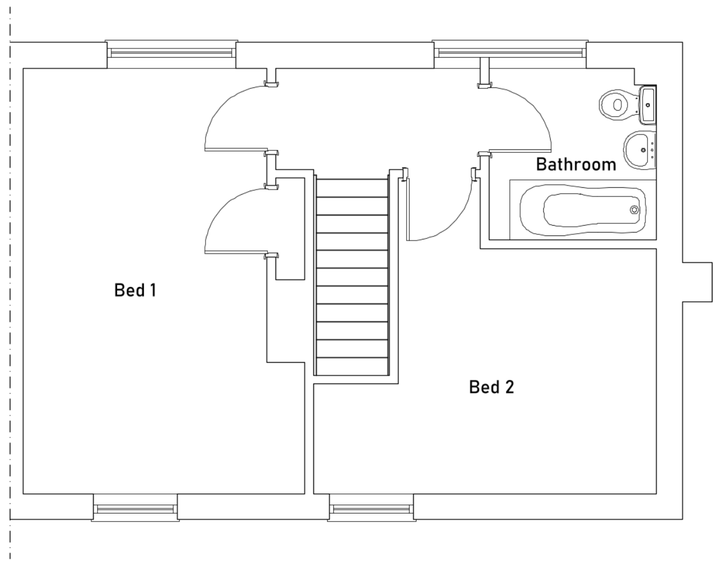

First Floor - Existing

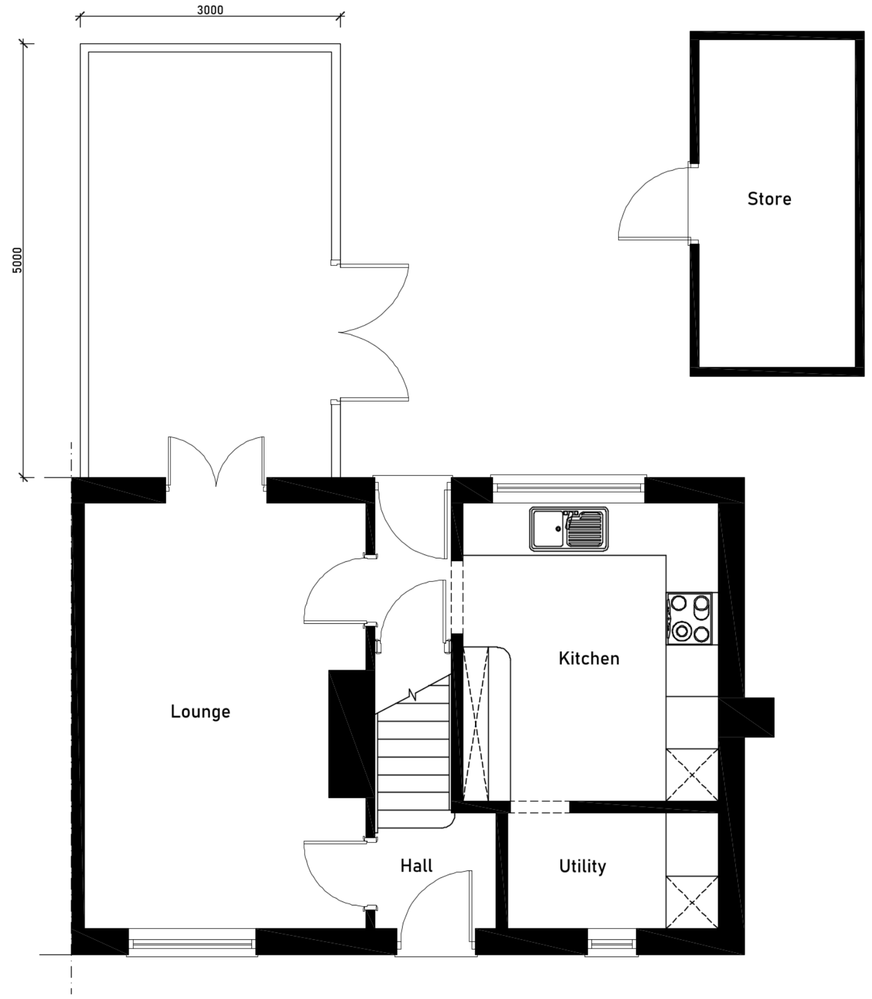

Ground Floor - Proposed

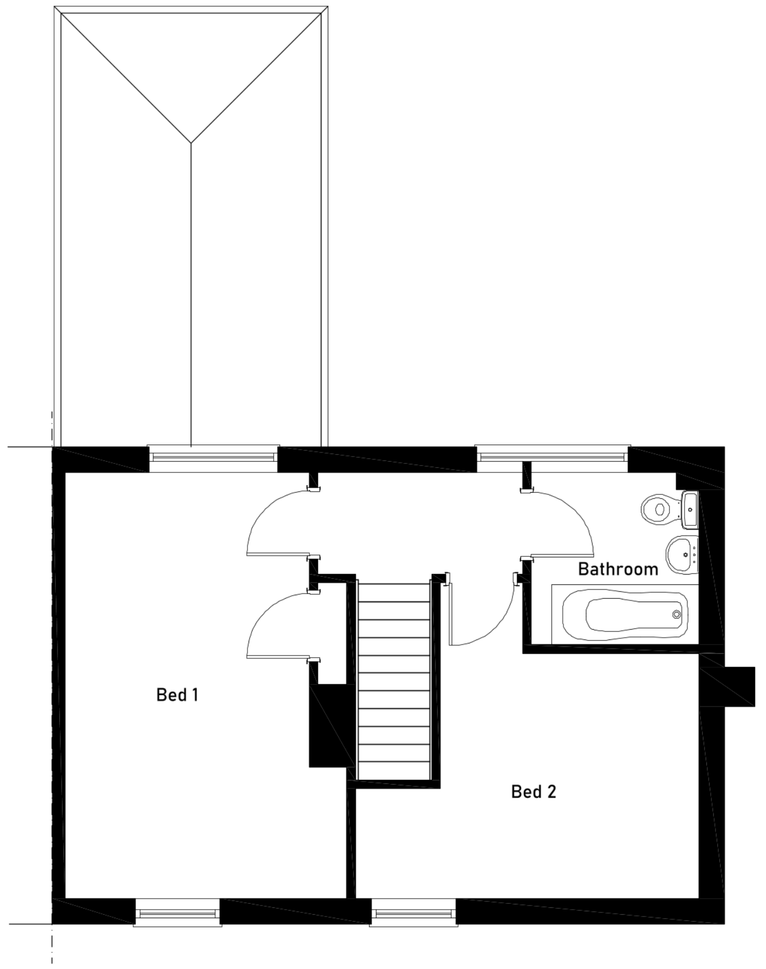

First Floor - Proposed

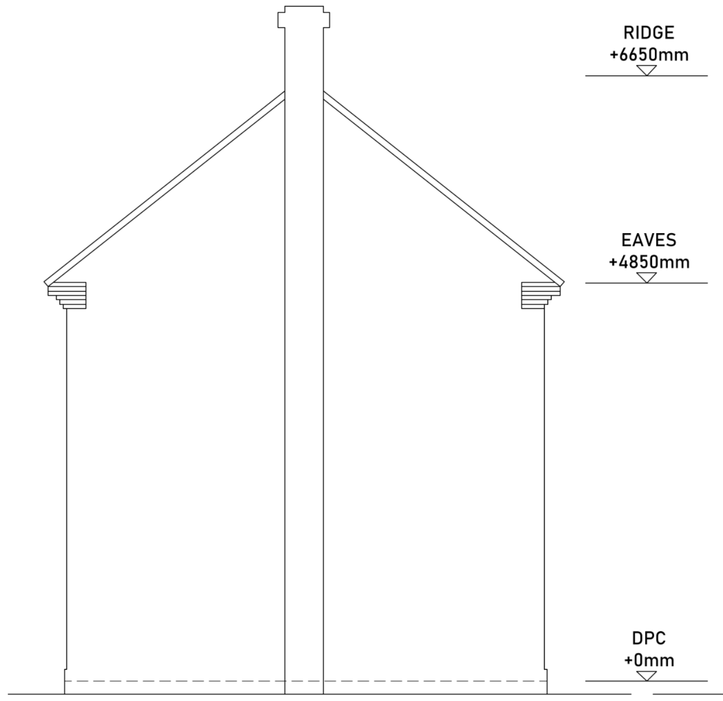

Side Elevation - Existing



Rear Elevation - Existing

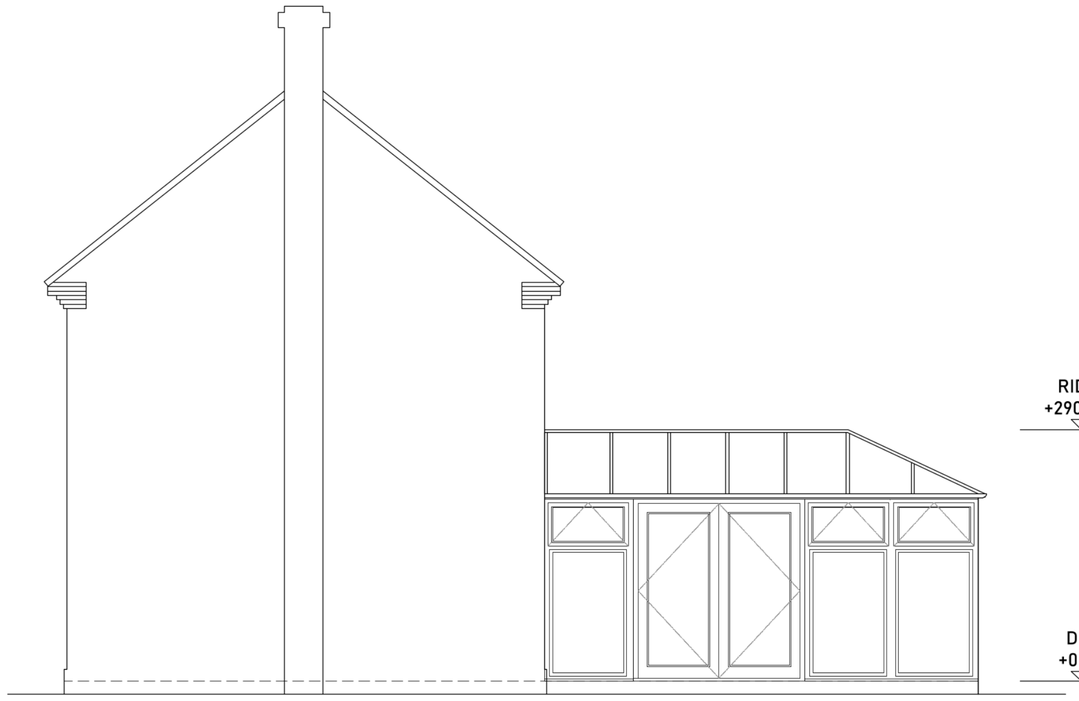

Side Elevation - Proposed



Rear Elevation -Proposed

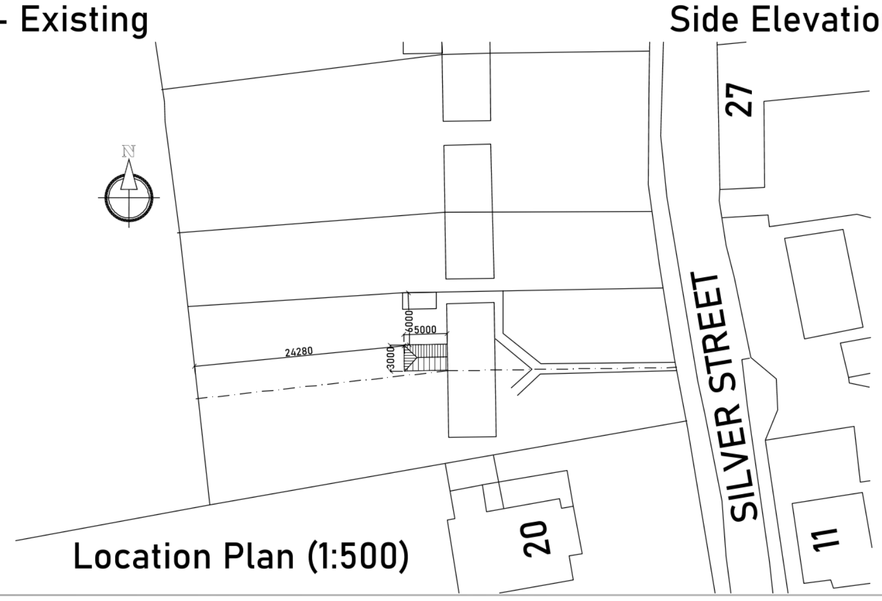

Location Plan (1:500)

Rev	Notes	Date	By
P02	Location Plan added	27.02.25	RDF
P01	First Issue	19.02.25	RDF

Project:
PROPOSED RESIDENTIAL EXTENSION,
24 SILVER STREET, BUCKDEN, St. NEOTS

Drawing:
EXISTING and PROPOSED PLANNING
ELEVATIONS & FLOOR PLANS

Drawn: RDF | Date: FEB 2025

Status: PLANNING SUBMISSION | Scale: 1:50 @A1

Drawing Number: SSB-PLANNING | Issue: P01