
HINCHNGBROOKE PARK, HUNTINGDON

BALANCING POND PROPOSALS

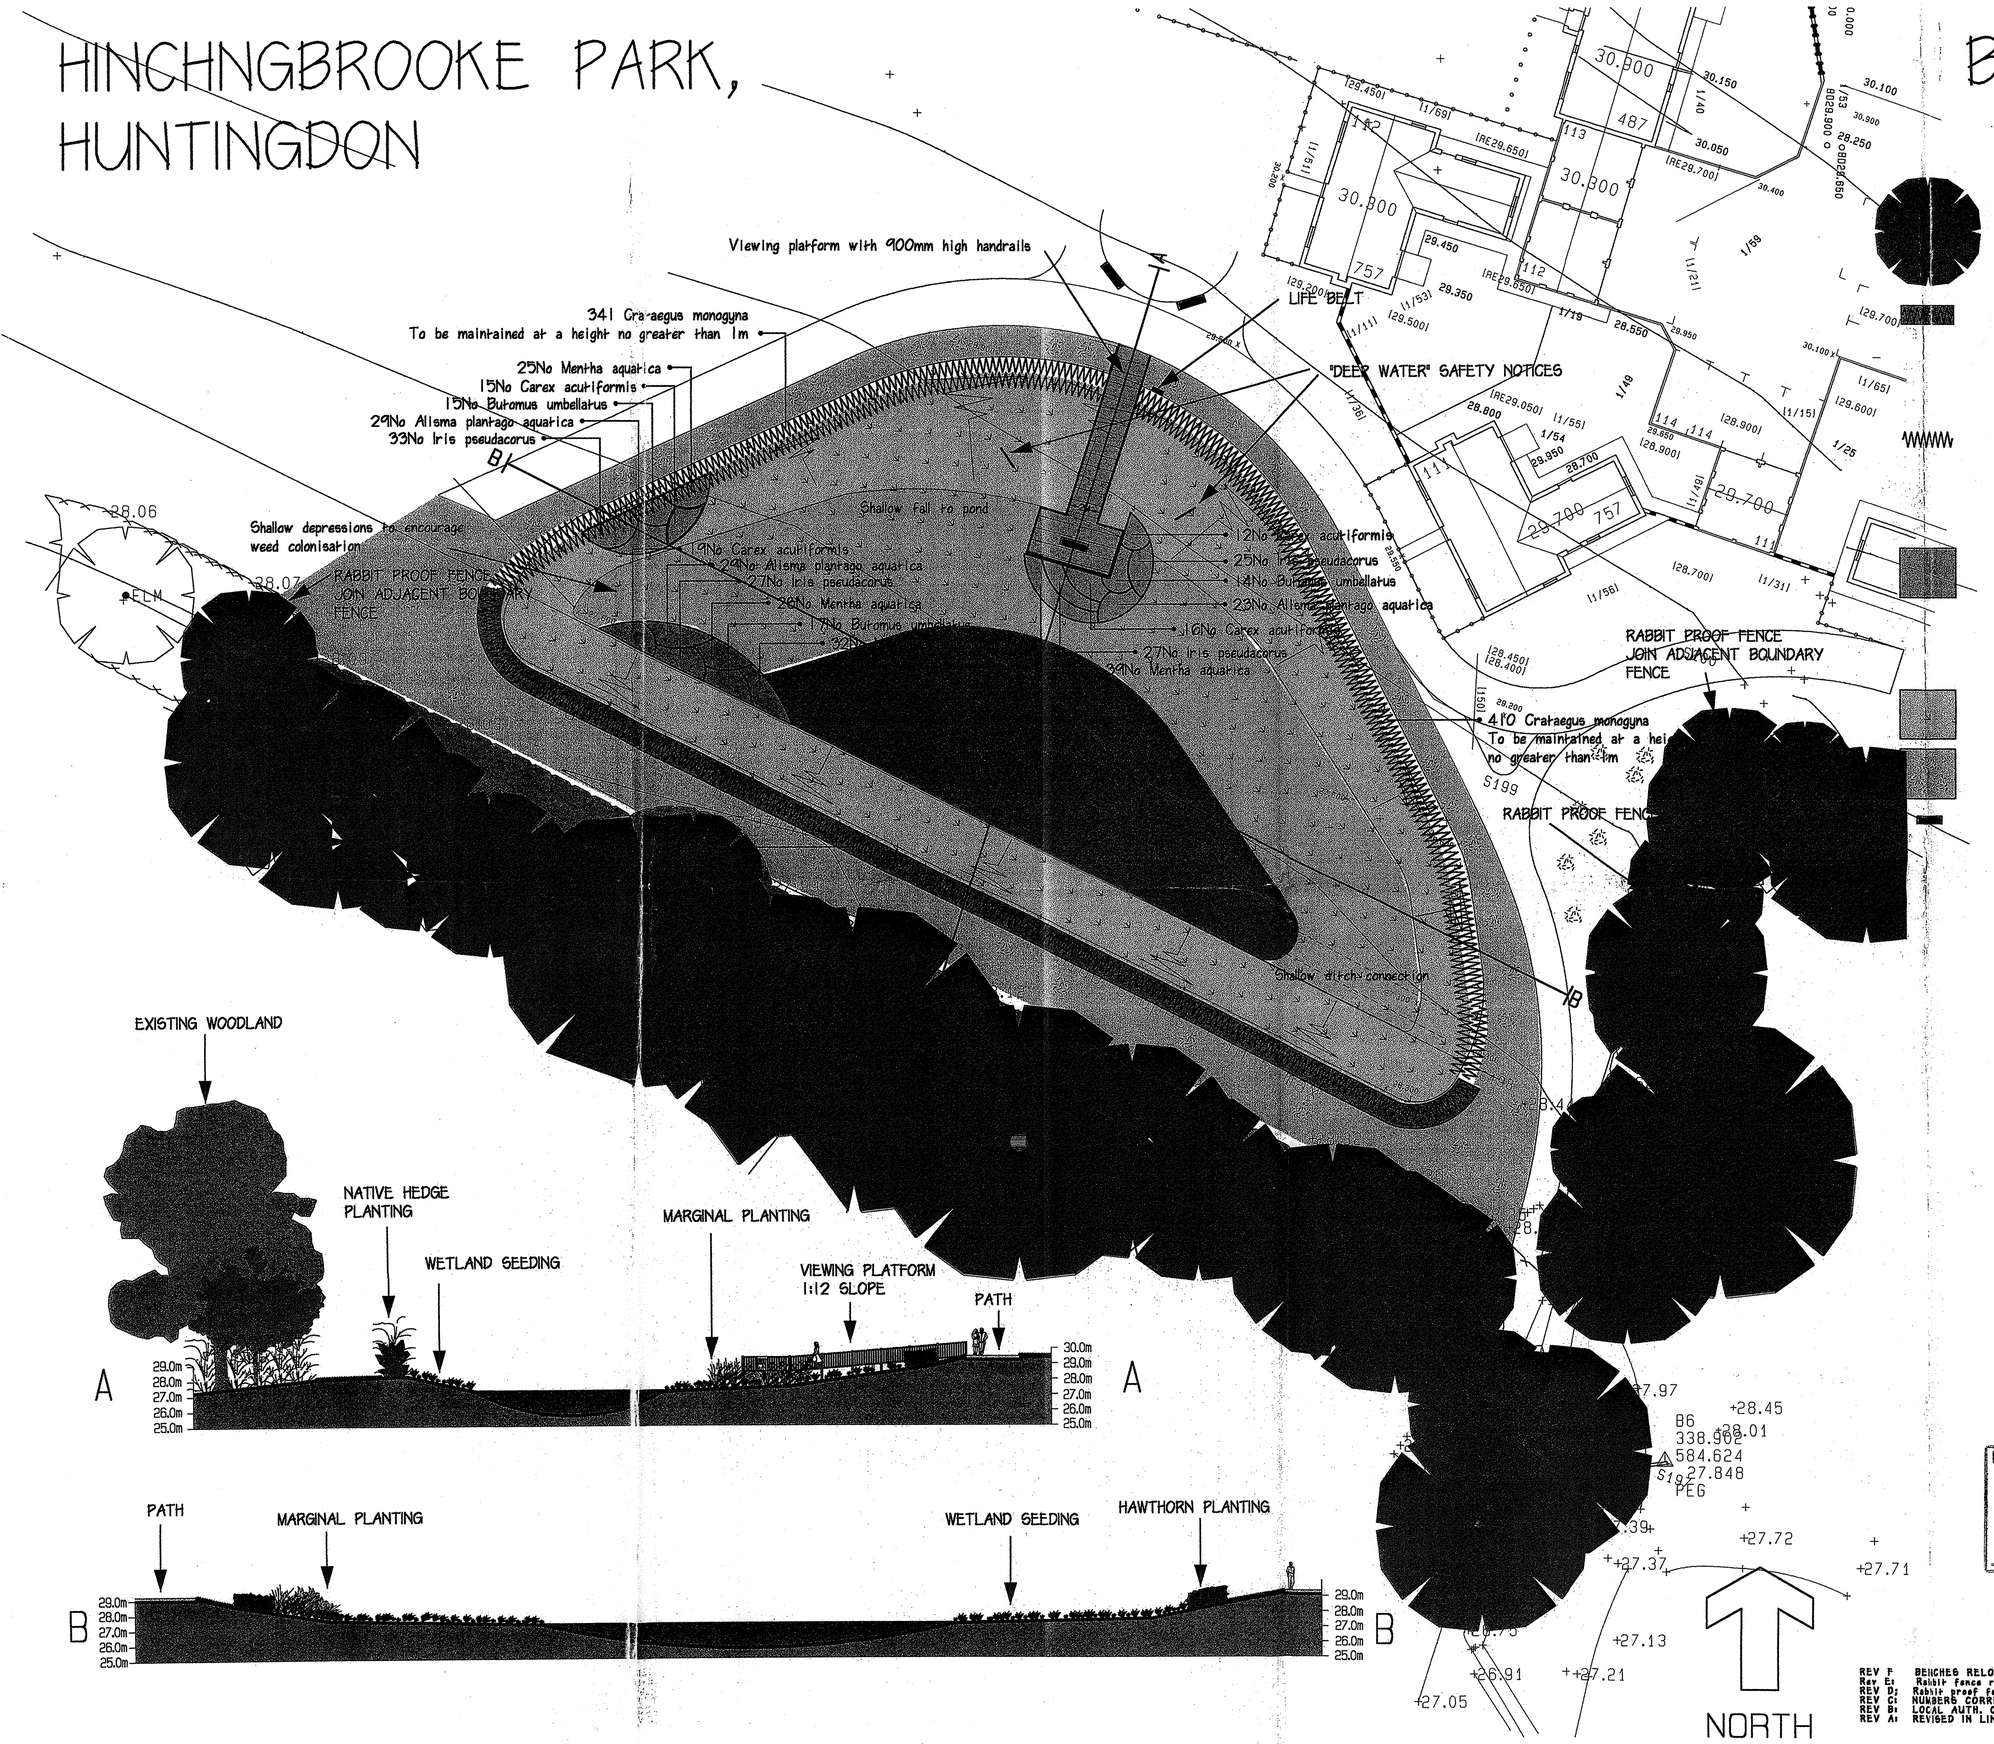

EXISTING TREES

No	Name	Height	Root	Qty	Notes
Hedge No.1	Length of Hedge	367.7			
Wetland Native Hedge		4.00 No per metre			
20 %	Crataegus monogyna	60-80cm	BR	60	
20 %	Rosa canina	40-60cm	BR	60	
20 %	Salix caprea	60-80cm	BR	60	
20 %	Salix cinerea	60-80cm	BR	60	
20 %	Viburnum opulus	60-80cm	BR	60	
		Total No.of Plants =		300	

Hedge Summary Report

Name	Height/ Spread	Root	Age	Qty	Notes
Crataegus monogyna	40-60cm	BR		750	
			TOTAL	381	

To be planted in two staggered rows 500mm apart, plants at 500mm centres in each row and to be container grown.

Shrub/Herbaceous Summary Report

Name	Height/ Spread	Root	Age	Qty	Notes
Alisma plantago aquatica	-	2L		81	
Butomus umbellatus	40-60cm	3L		46	
Carex acutiformis	45-60cm	3L		62	
Iris pseudacorus	30-45cm	3L		112	
Mentha aquatica	-	2L		92	
Myosotis scorpioides	-	2L		32	
			TOTAL	425	

Pot size indicated is the minimum, with planting height taking preference.

POND MARGINS to be seeded with PRO FLORA 12 Wetland and Pond Edge Mix Seeding Rate 5g/m2. Supplied by Perryfields tel: 01386 793135

SEED

To be Interseeds Pro 120 Mixture or similar approved, to be sown at a rate of 25/35 g/m2.

TIMBER SEAT 1800mm

SPECIFICATION

Forestry Commision Practice note 8.
All native species should be of local stock. Native trees and shrubs certified as British Native plant stock.

All planting stock should comply with the Horticultural Trade Association National Plant specification.

All planting preparation, handling, planting & maintenance should be in accordance with CPSE Code for Handling and Establishing plants.

All trees and shrubs to comply with BS 3936 Part 1 1992, planted to BS 4043:1989 and BS 4428:1989.

All works generally, to comply with the written Soft Landscape Specification.

Topsoil incorporated into planting beds to be gently mounded towards the centre of each bed to allow for settlement. On completion of planting the whole area of the shrub bed shall be mulched with 75mm consolidated thickness of medium textured decorative grade natural pine bark having first been prepared in accordance with the specification.

Free standing hedges shall have a 3 strand galvanised wire and tanalised softwood timber post fence, to BS 1722 Part 3: 1973, erected along a line between the two rows of hedge plants.

NOTE: ALL EXISTING TREES AND HEDGES TO BE PROTECTED IN ACCORDANCE WITH BS 5837:1991 FOR THE DURATION OF THE CONSTRUCTION PERIOD.

KPS	OPERATIONAL SERVICES	TL	
PPM	RECEIVED	ACK	
DCM	14 FEB 2006	REPLY	
SCM		DFF	
OM			

0200443044

HUNTINGDONSHIRE DISTRICT COUNCIL
APPROVED
19/12/06 DATE

HUNTINGDONSHIRE DISTRICT COUNCIL
DATE

ACD LANDSCAPE ARCHITECTS
Interiors
Land Planning
Landscape Architecture

THE OLD BYRE, RODBOURNE RAIL BUSINESS CENTRE
GRANGE LANE, MALMESBURY WILTS SN16 0RS
TEL: (01666) 825646 FAX: (01666) 826654

CLIENT	TWIGDEN HOMES
SCHEME	HINCHINGBROOKE PARK, HUNTINGDON
DRAWING	BALANCING POND LANDSCAPE PROPOSALS
SCALE 1:200	DRAWN BY FH / CHECKED BY JC
DATE APRIL '04	REVISED JAN '05
No. WHK 14898 10	F

REV F BEECHES RELOCATED, REF LA COMMENTS 31/05/05
Rev E: Rabbit fence removed Feb '05
REV D: Rabbit proof fence Jan '05
REV C: NUMBERS CORRECTED IN SCHEDULE 17 1 05
REV B: LOCAL AUTH. COMMENTS 22/04/04
REV A: REVISED IN LINE WITH MR KNIGHTS REQUESTS 07/04/05