Hand 1 : Additional Window

0201471 FUL

AMENDED

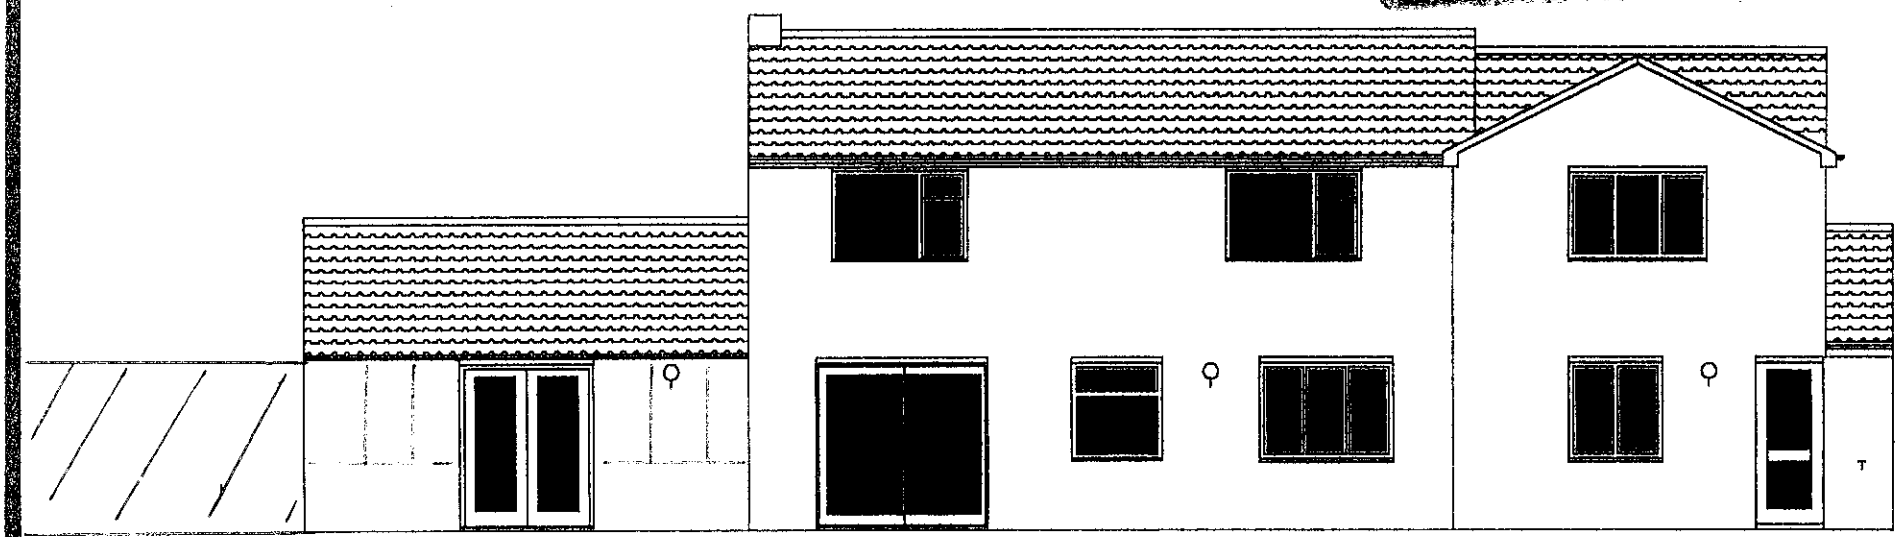

EXISTING FENCE

PROPOSED REAR ELEVATION

= EXTERNAL LIGHTS T = EXTERNAL TAP

ACER 10 COPES CLOSE, BUCKDEN	LOCATION:	14 TITHE CLOSE, HILTON	
	PROPOSAL:	EXTENSION AND GARAGE	
	SCALES:	1:100	DATE: JULY 2002
	DRWG NO:	2002/1/10 BREGS	TITLE: PROPOSED REAR ELEVATION