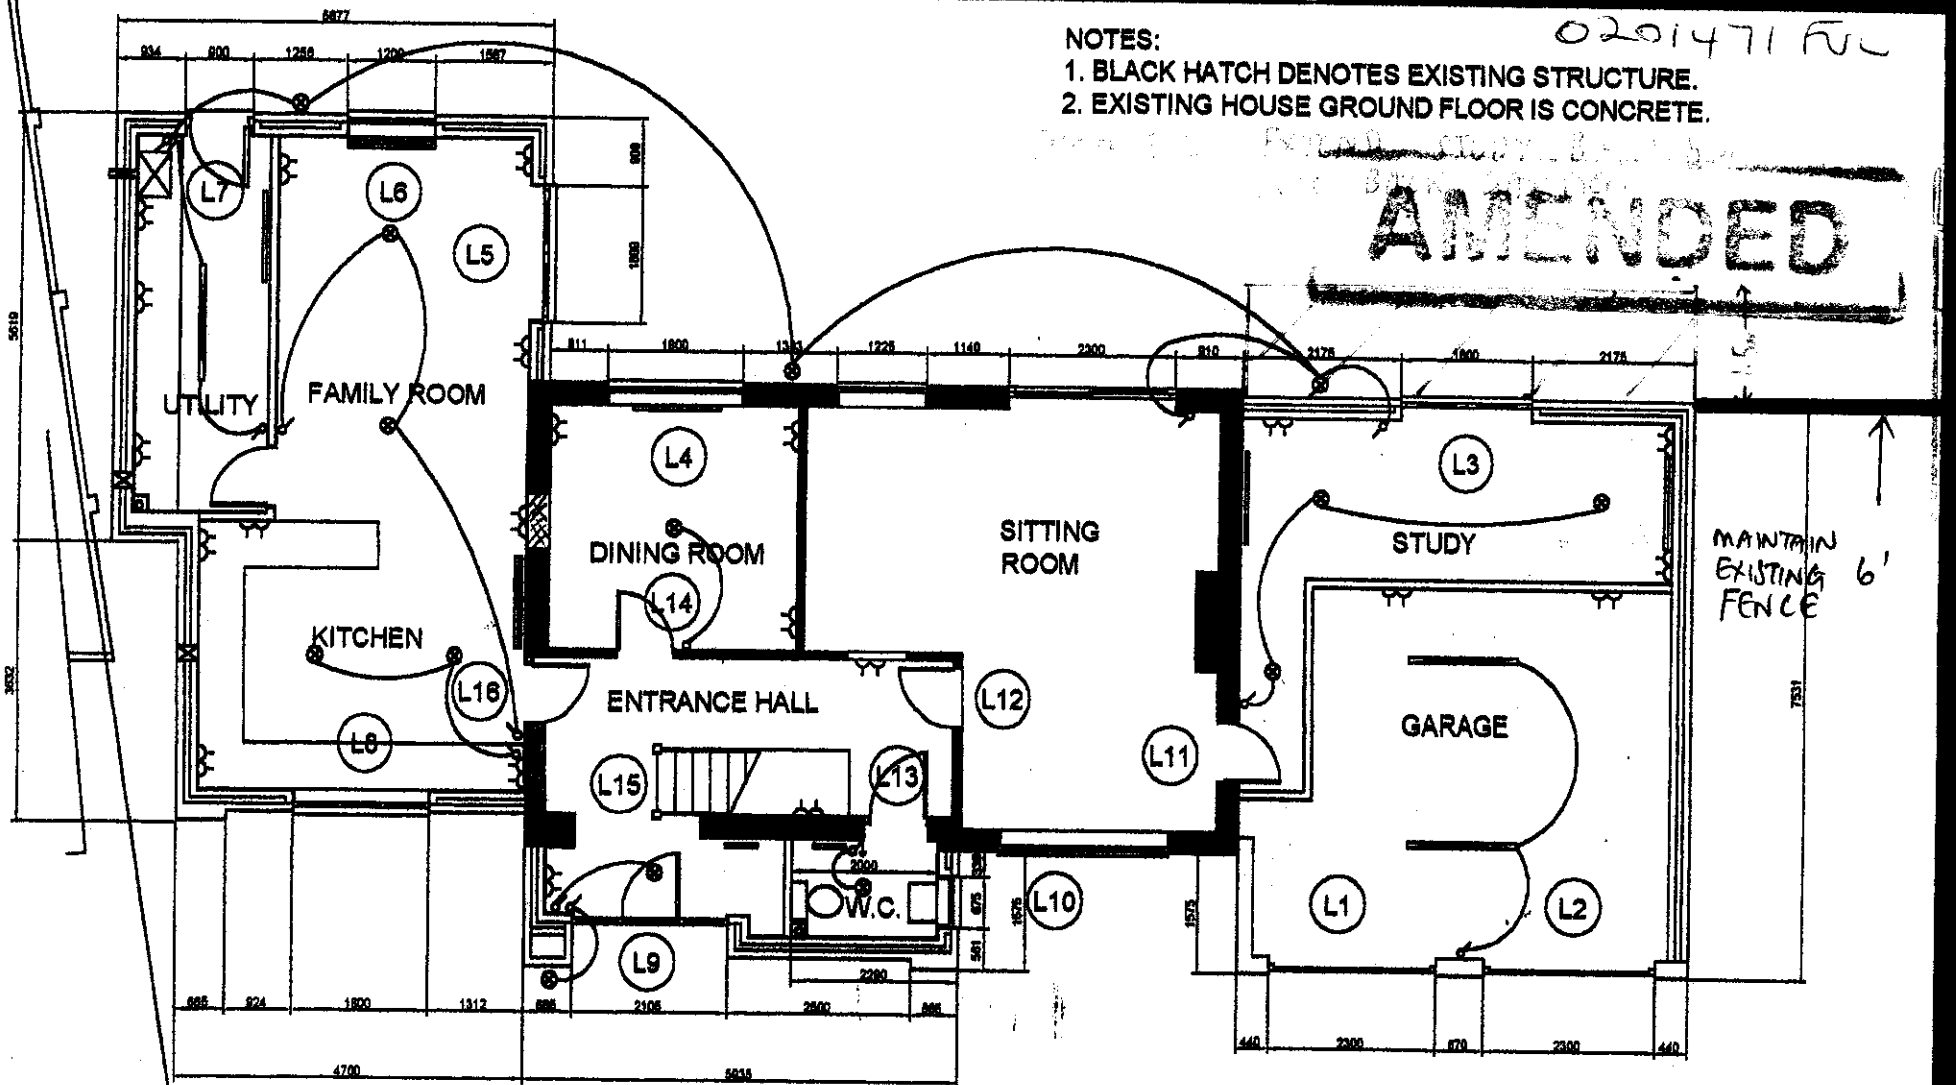


PROPOSED FLOOR PLAN

⊗ = LAMP FITTINGS B = DOUBLE SWITCHED SOCKET OUTLETS ═══ = FLUORESCENT BATTENS

ACER

10 COPES CLOSE, BUCKDEN

LOCATION:	14 TITHE CLOSE, HILTON		
PROPOSAL:	EXTENSION AND GARAGE		
SCALES:	1:100	DATE:	OCTOBER 2002
DRWG NO:	2002/1/7 BREGS	TITLE:	PROPOSED G.F. PLAN