
This drawing is copyright and may not be altered, traced, copied, photographed or used for any purpose other than that for which it is issued without written permission from David Hartley.

revisions:

a 10/06/2025: signature removed DH

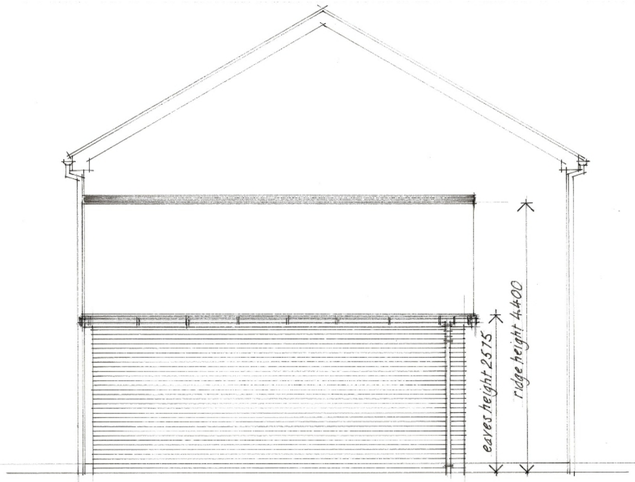

South East Elevation As Proposed




North East Elevation As Proposed




North West Elevation As Proposed




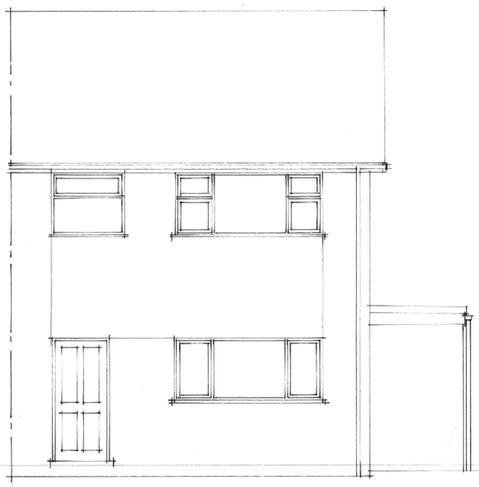

South East Elevation As Existing

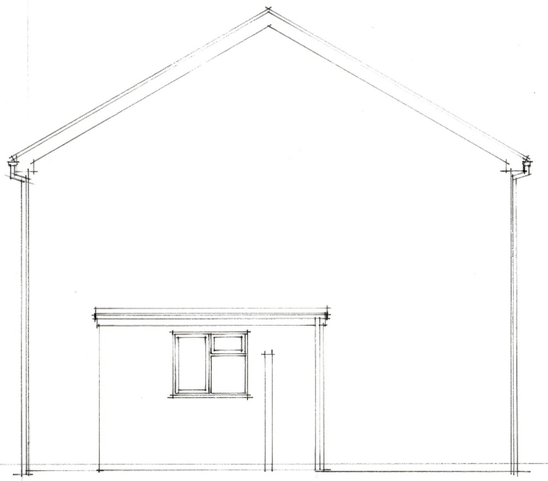


North East Elevation As Existing

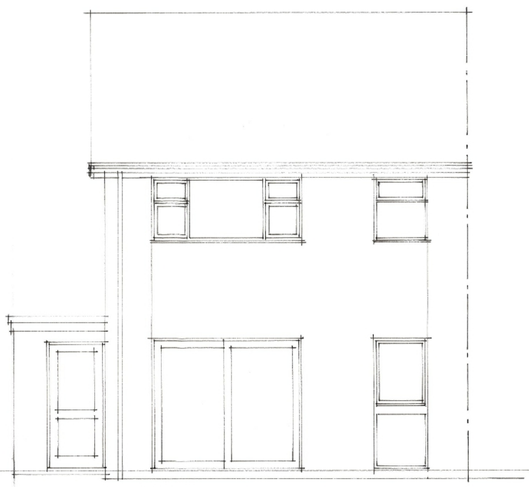


North West Elevation As Existing




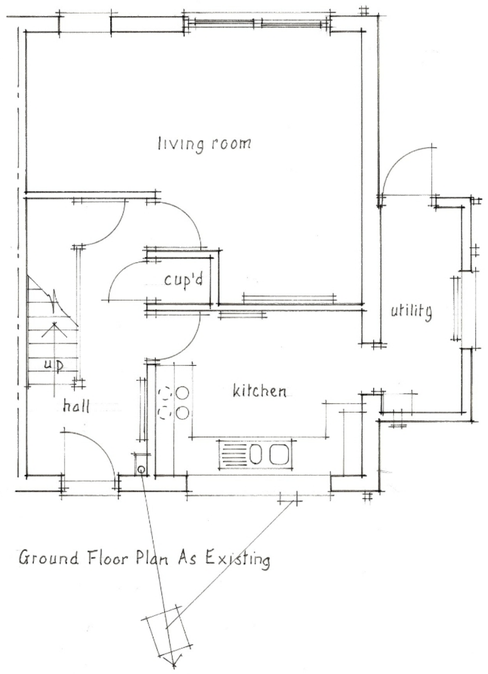

Ground Floor Plan As Existing

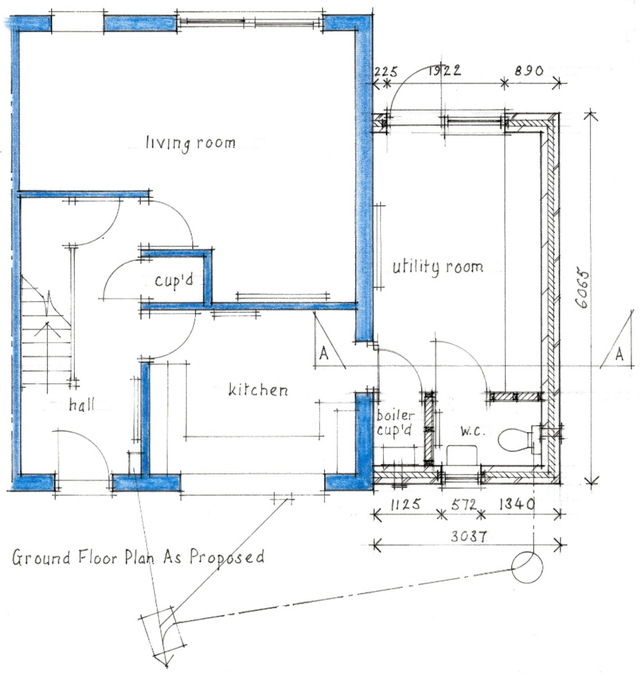

Ground Floor Plan As Proposed

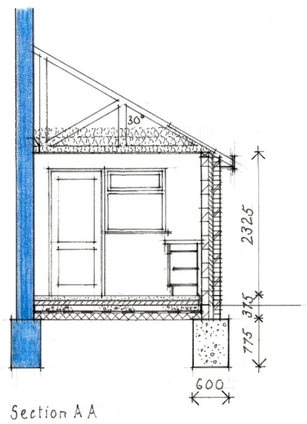

Section A A

David Hartley Associates
Architectural Design Services

22 High Street
Stilton
Peterborough
PE7 3RA

Tel 01733 244849
Mob 07748 154279
Email davidhartleyads@gmail.com
Website davidhartleyarchitecture.co.uk


client:
Mr & Mrs C Williams
2 Manor Gardens
Buckden
St Neots
PE19 5TN

Proposed replacement single storey side extension.

drawing:

Working Drawing

scale: 1:50

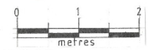

date: 30:04:2025
drawn by:
drawing no.: CW2/1 a