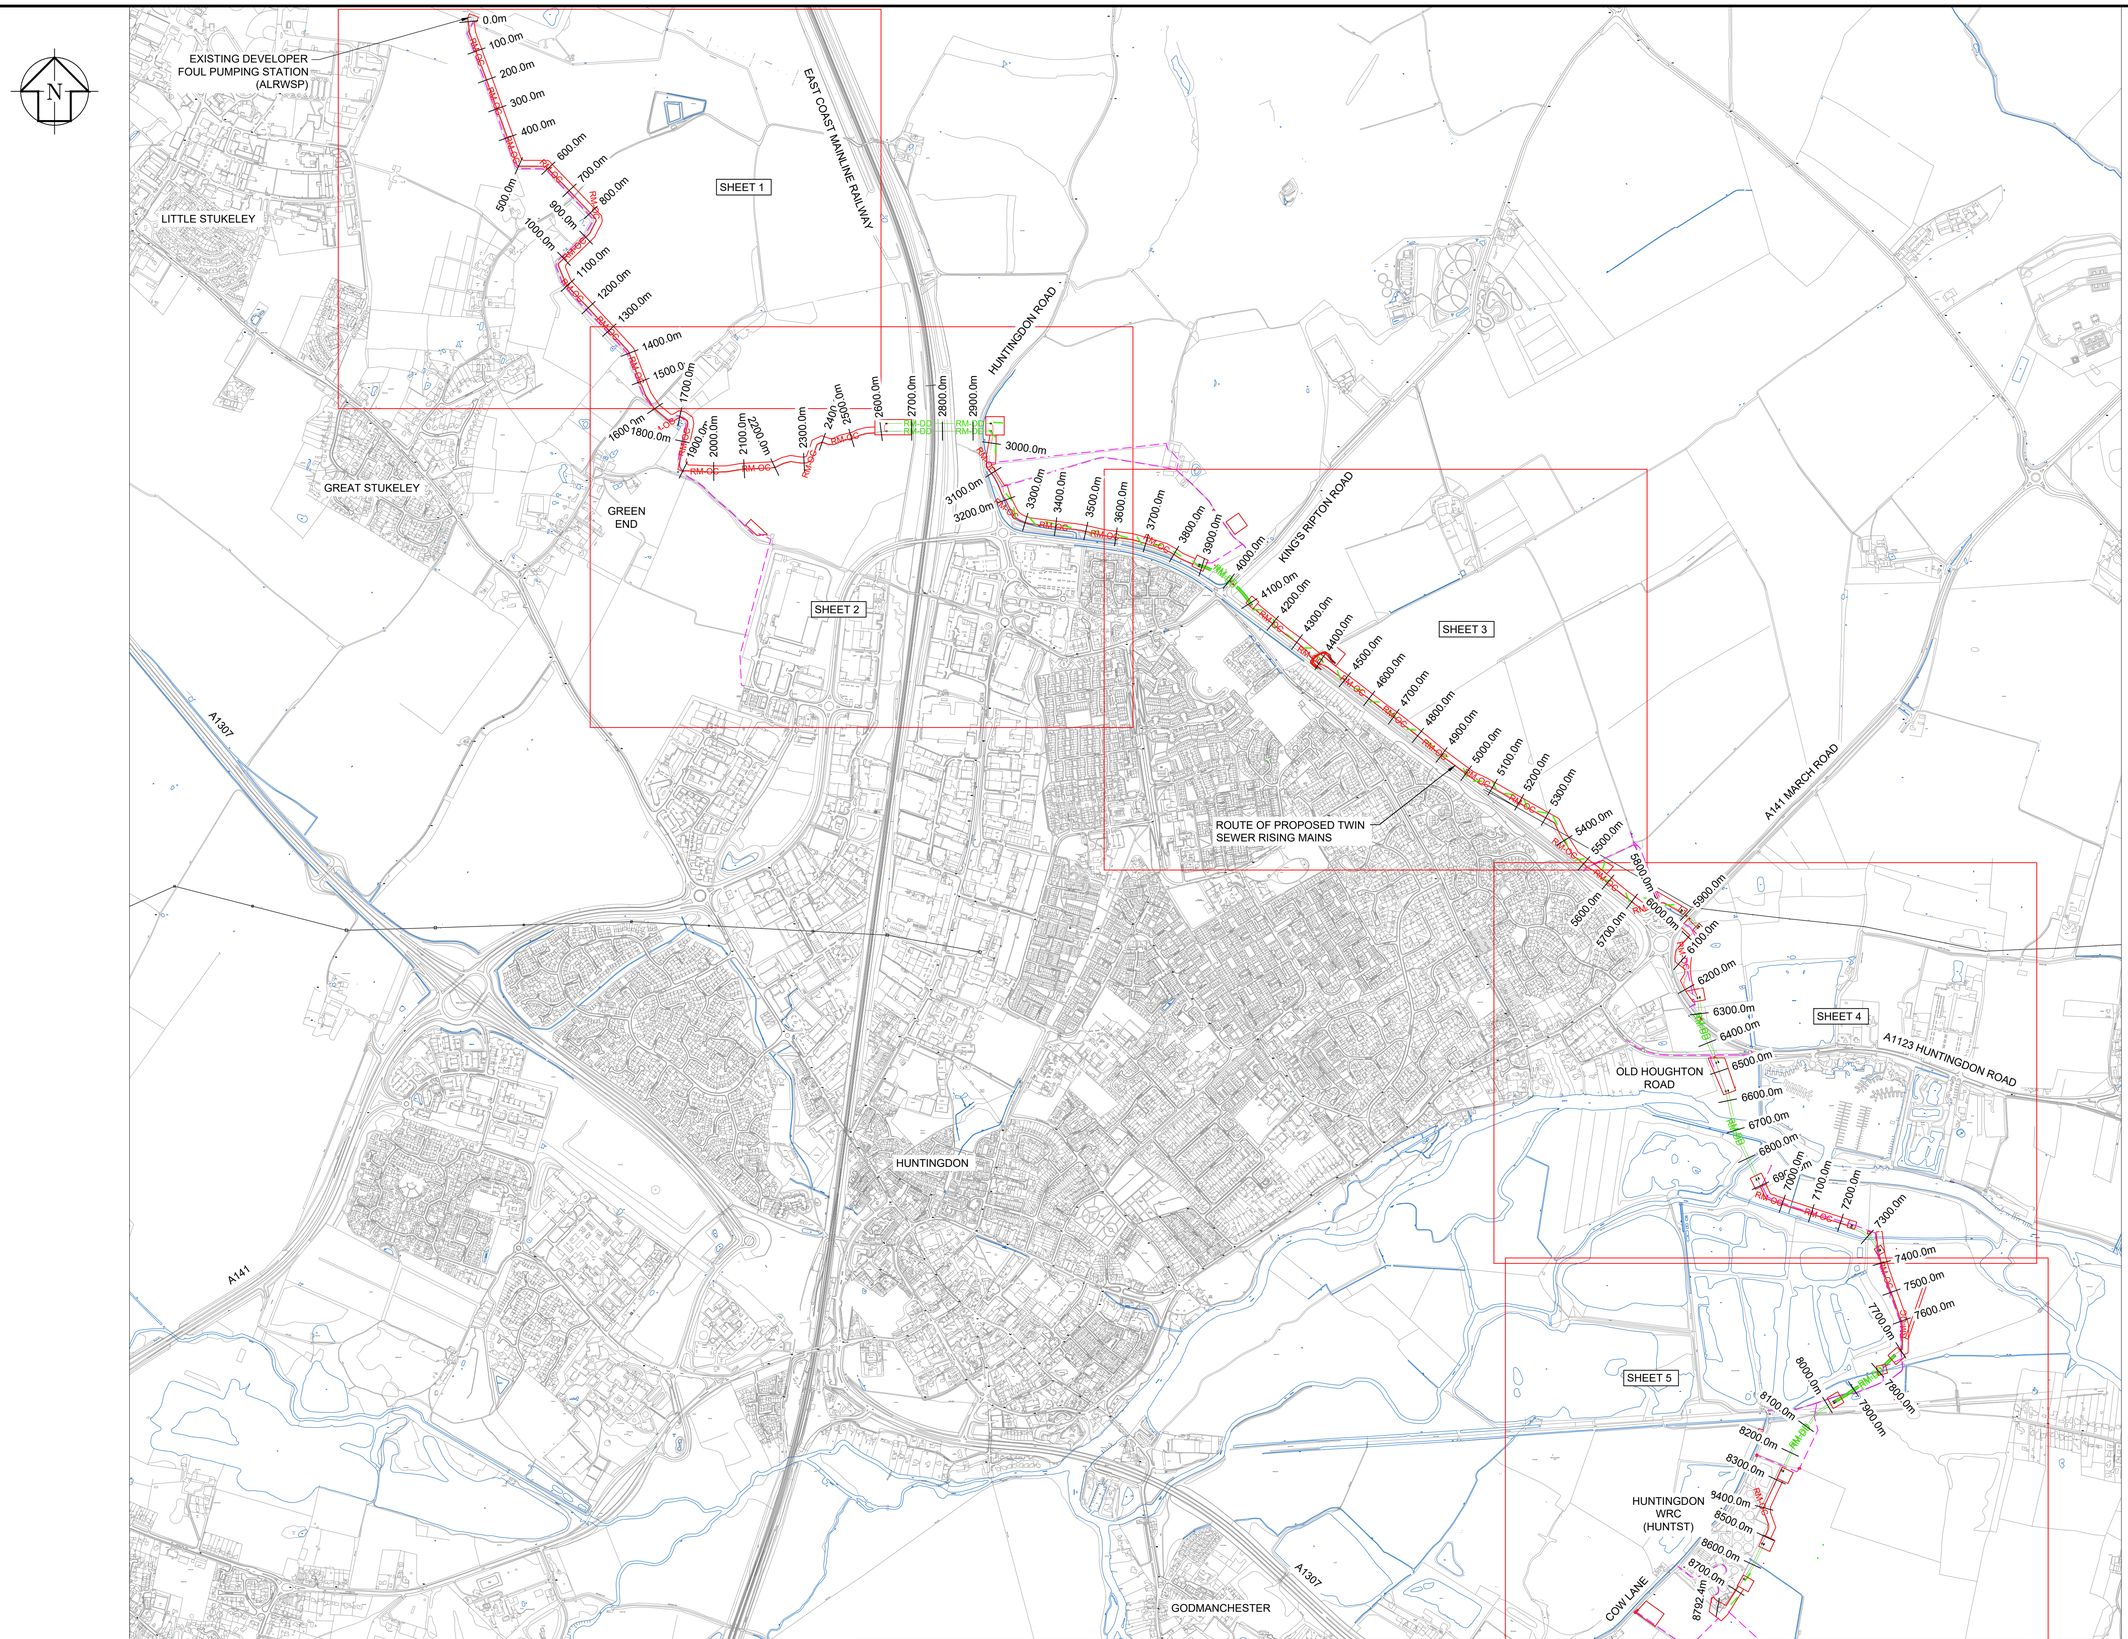


KEY TO PROPOSED FOUL RISING MAIN SERVICES

- RM-OC — TWIN RISING MAINS BY OPEN CUT
- RM-DD — RISING MAIN BY DIRECTIONAL DRILL
- ACCESS
- LAUNCH AND RECEPTION PIT
- COMPOUND/WORKING AREA/ PIPE LAYDOWN AREA

1. ASSOCIATED PROJECT DRAWINGS: 12319-100001-ALWRSP-PUM-EIA-T-0950 TO 0955 SCREENING OPINION PLANS

SCALE 1:10,000
0m 100m 200m 300m 400m 500m

PROJECT TITLE
HUNTINGDON & ALCONBURY WEALD GROWTH

DRAWING TITLE
SCREENING OPINION PLAN OVERALL LAYOUT

anglianwater @one
Thorpe Wood House, Thorpe Wood, Peterborough, Cambridgeshire, PE3 6WT
Tel: 01733 414100 Fax: 01733 414111

This plan is provided by Anglian Water pursuant its obligations under the Water Industry Act 1991 sections 198 or 199. It must be used in conjunction with any search results attached. The information on this plan is based on data currently recorded but the position must be regarded as approximate. Service pipes, private sewers and drains are generally not shown. Users of this map are strongly advised to commission their own survey of the area shown on the plan before carrying out any works. The actual position of all apparatus MUST be established by trial holes. No liability whatsoever, including liability for negligence, is accepted by Anglian Water for any error or inaccuracy or omission, including the failure to accurately record, or record at all, the location of any water main, discharge pipe, sewer or drain or disposal main or any item of apparatus. This information is valid for the date printed. The plan is produced by Anglian Water Services Limited, from Ordnance Survey Crown Copyright, Licence 100022432. This map is to be used for the purposes of viewing the location of Anglian Water plant only. Any other use of the map data or further copies are not permitted. This notice is not intended to exclude or restrict liability for death or personal injury resulting from negligence.

The original document stored in the BIM 360 Doc Project carry the version, suitability code, revision and approval information. Prints are uncontrolled and shall not be used for construction.

A1

DRAWING No.
12319-100001-HUNTSC-PUM-EIA-T-0950