
Proposed windows specifications

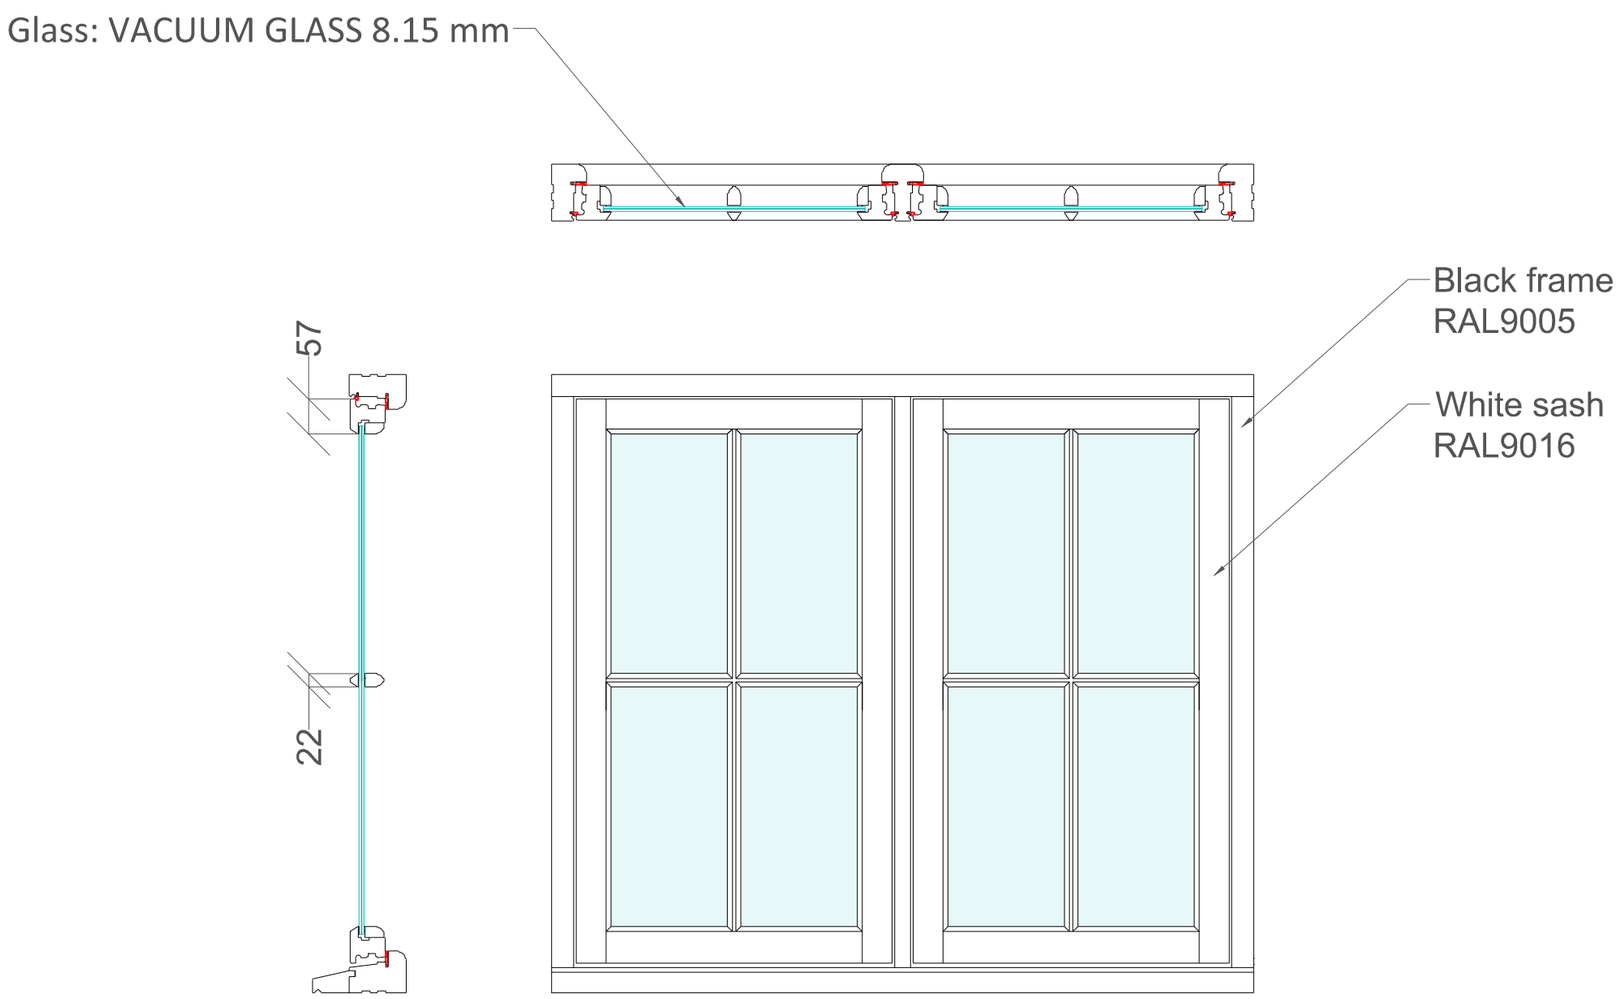

Notes:

Product:
Heritage Slim Flush Casement Window

Timber: Engineered Redwood, Sapele sill

Colour inside: RAL9016
Colour outside frame: RAL9005
Colour outside sash: RAL9016

Glass: VACUUM GLASS 8.15 mm
Glass colour: Clear
Georgian bars: 22mm

Furniture colour: - Black

Description:
Proposed windows specification

schnauber
Beautiful Timber Windows and Doors
44 Mill Road
Cambridge
CB1 2AS
info@schnauber.co.uk
www.schnauber.co.uk

Client:
Mr. Mark Taylor
1 Eaton Ford Green,
Eaton Ford,
St. Neots,
PE19 7AF

Customer ID number: 001451

Drawing number: sch - 3 | Revision: 1

Scale: 1:10 @ A3 | Date: 23 10 2024