This drawing is the copyright of Halmshaw Building Design Ltd.
Check all dimensions on site.
The Contractor shall bring all discrepencies immediately to the attention of Halmshaw Building Design Ltd.

N

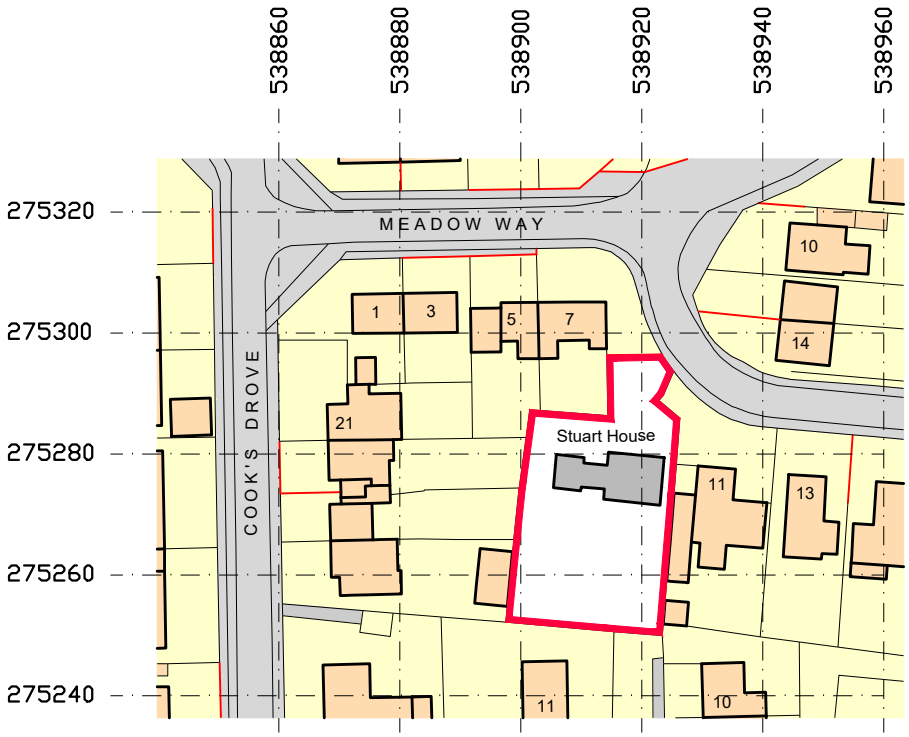

Ordnance Survey, (c) Crown Copyright 2022. All rights reserved. Licence number 100022432

0 40 Metres
20 20
SCALE 1:1250

Halmshaw Building Design Ltd
8 Wesley Drive, Chatteris, Cambs PE16 6DQ
Tel: 01354 694165
Email: alan.hbd@outlook.com

client: Mr J McAlley

title: Location Plan

project: Domestic Extension
9 Meadow Way
Earith, Cambs
PE28 3QJ

Status: Planning

scale: 1:1250@A4

date: Dec 2024

drawing no: 2407-AP001

revision: P01