This drawing is the copyright of Halmshaw Building Design Ltd.
Check all dimensions on site.
The Contractor shall bring all discrepencies immediately to the attention of Halmshaw Building Design Ltd.

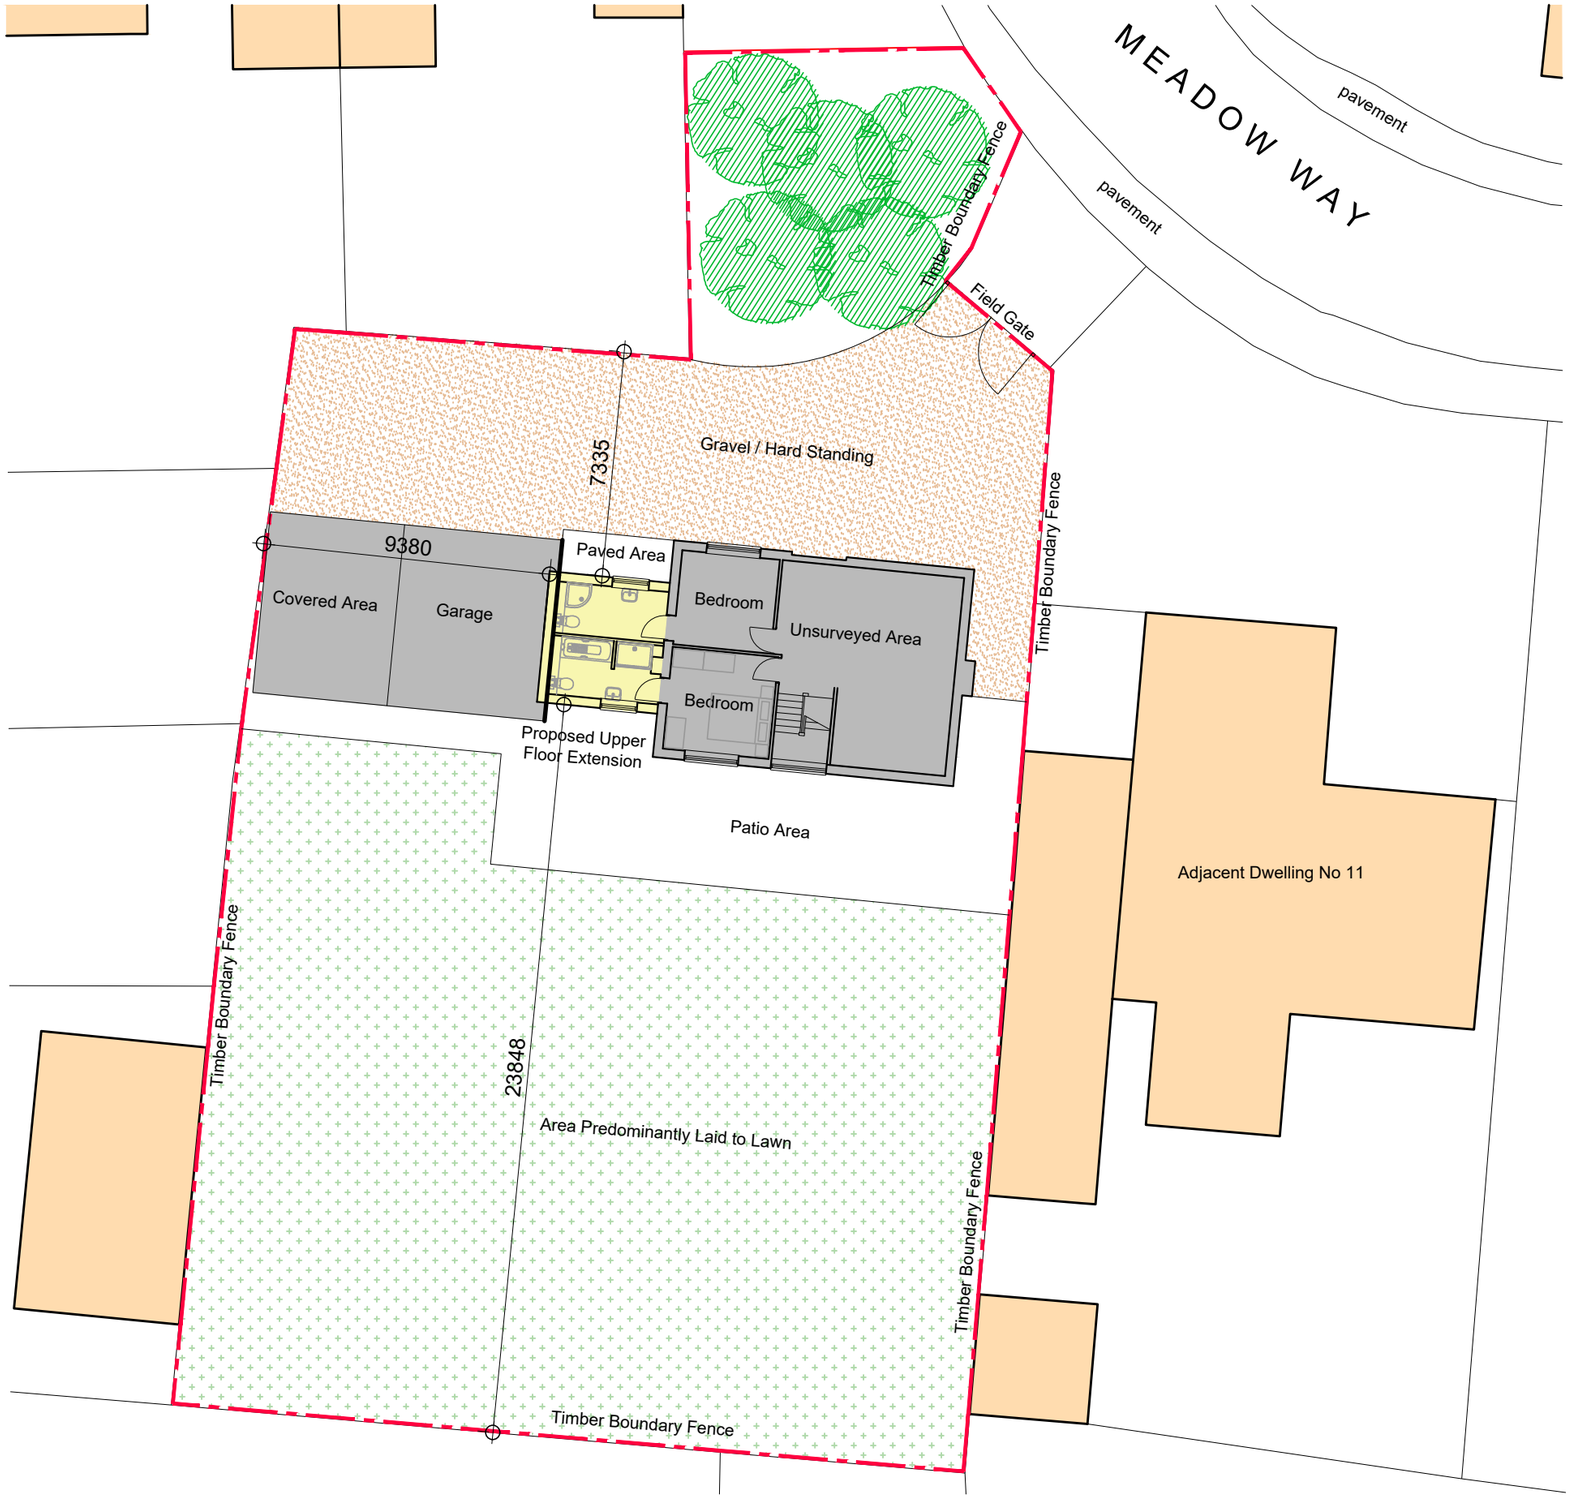

N

0 10000 Millimetres

5000 5000

SCALE 1:200

Halmshaw Building Design Ltd
8 Wesley Drive, Chatteris, Cambs PE16 6DQ
Tel: 01354 694165
Email: alan.hbd@outlook.com

client
Mr J McAlley

title
Site Plan

project
Proposed Domestic Extension
Stuart House, 9 Meadow Way,
Earith, Cambs. PE28 3QJ

Status
Planning

scale
1:200@A3

date
Dec 2024

drawing no
2407-AP002

revision
P01