This drawing is the copyright of Halmshaw Building Design Ltd.
Check all dimensions on site.
The Contractor shall bring all discrepencies immediately to the attention of Halmshaw Building Design Ltd.



Front Elevation

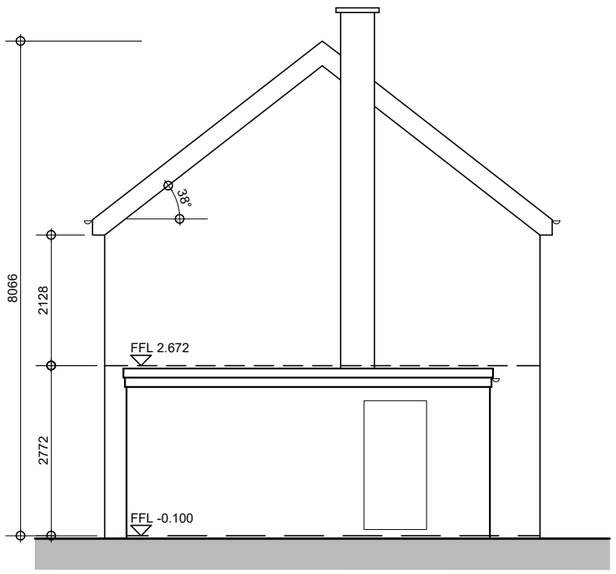

Side Elevation

Material Notes:

Existing:

Walls	Facing Bricks
Pitched Roof	Profiled tiles
Flat Roof	Bitumen coated roofing felt
Doors / Windows	Brown Upvc
Rainwater Goods	Brown Upvc

Millimetres
0 2000 4000 6000
1000 1000 3000 5000

Scale 1:100



Rear Elevation

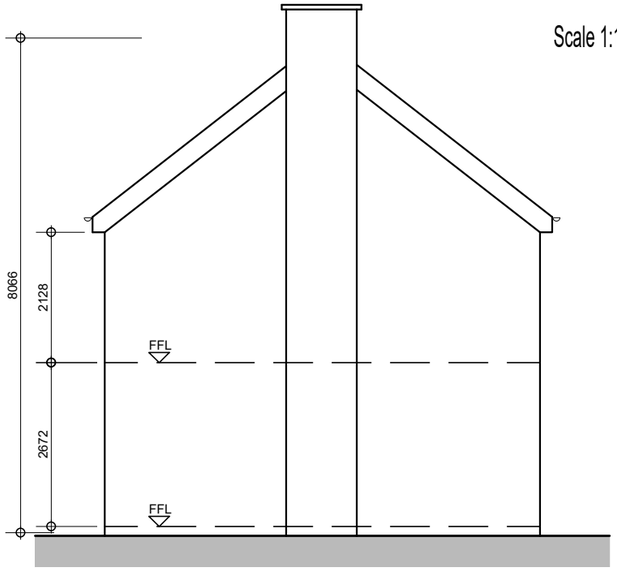

Side Elevation

Halmshaw Building Design Ltd
8 Wesley Drive, Chatteris, Cambs PE16 6DQ
Tel: 01354 694165
Email: alan.hbd@outlook.com

client
Mr J McAlley

title
Existing Elevations

project
Proposed Domestic Extension
Stuart House, 9 Meadow Way
Earith, Cambs. PE28 3QJ

Status: Planning
scale: 1:100@A3
date: Dec 2024
drawing no: 2407-AP004
revision: P01