This drawing is the copyright of Halmshaw Building Design Ltd.
Check all dimensions on site.
The Contractor shall bring all discrepencies immediately to the attention of Halmshaw Building Design Ltd.



Front Elevation

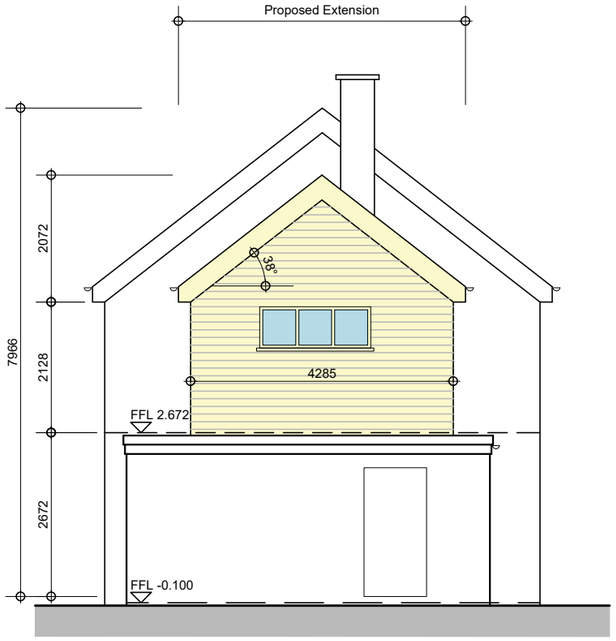

Side Elevation

Material Notes:

Proposed:

Walls	Cementicious board
Pitched Roof	Profiled tiles to match existing
Windows	Brown Upvc to match existing Obscure glazing
Rainwater Goods	Brown Upvc to match existing

Area of proposed extension

Millimetres

0 2000 4000 6000

1000 1000 3000 5000

Scale 1:100



Rear Elevation

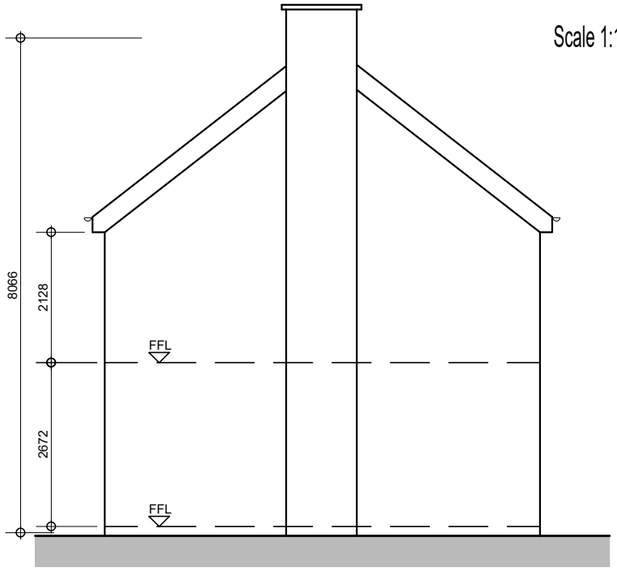

Side Elevation

Halmshaw Building Design Ltd
8 Wesley Drive, Chatteris, Cambs PE16 6DQ
Tel: 01354 694165
Email: alan.hbd@outlook.com

client
Mr J McAlley

title
Proposed Elevations

project
Proposed Domestic Extension
Stuart House, 9 Meadow Way
Earith, Cambs. PE28 3QJ

Status
Planning

scale
1:100@A3

date
Dec 2024

drawing no
2407-AP005

revision
P01